




SITE PLAN 1:500

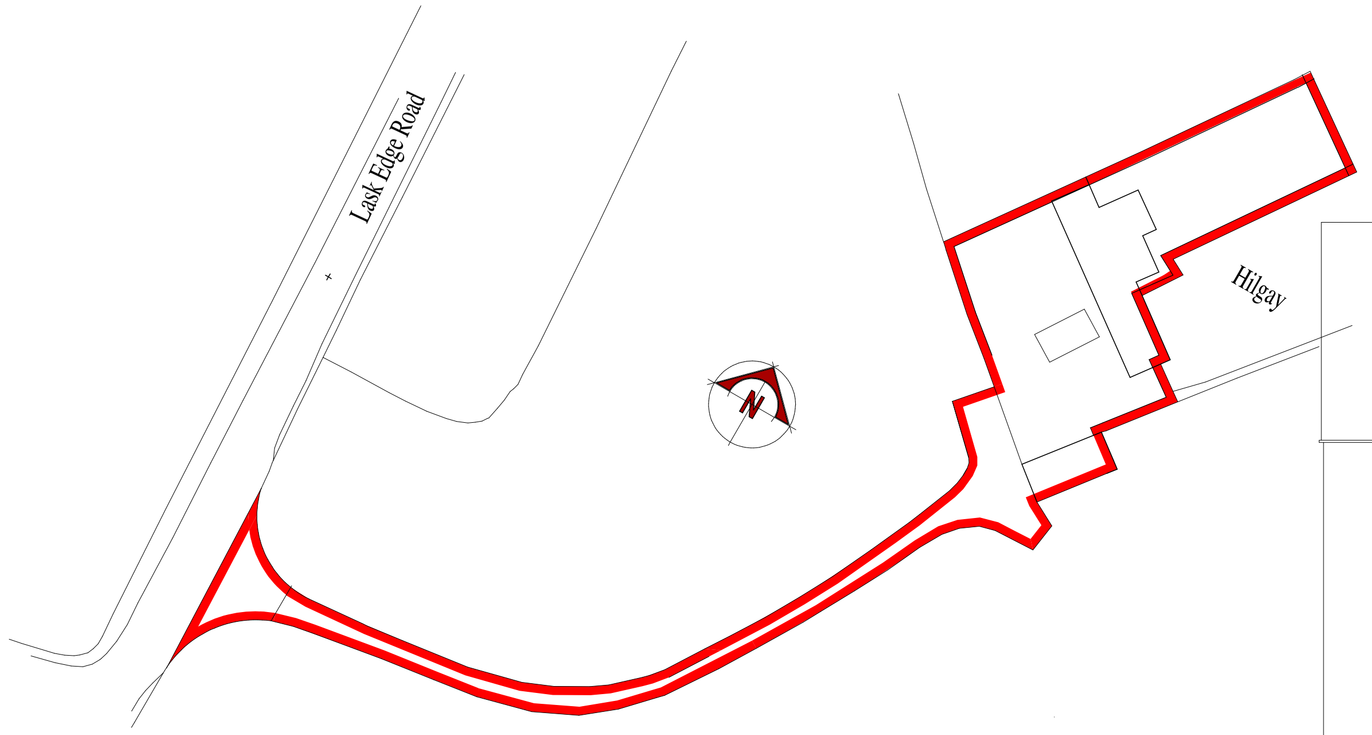


EXISTING REAR ELEVATION

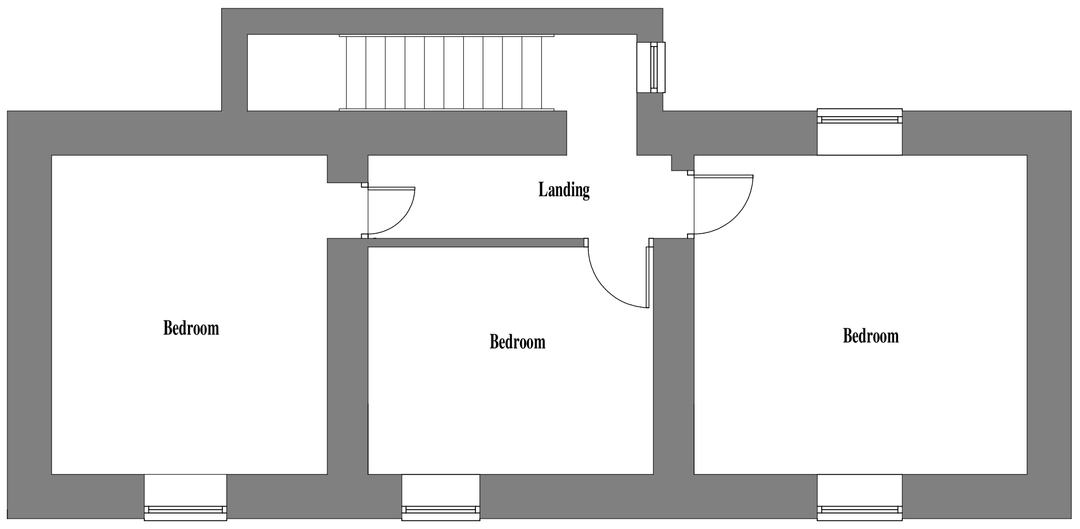


EXISTING FIRST FLOOR PLAN

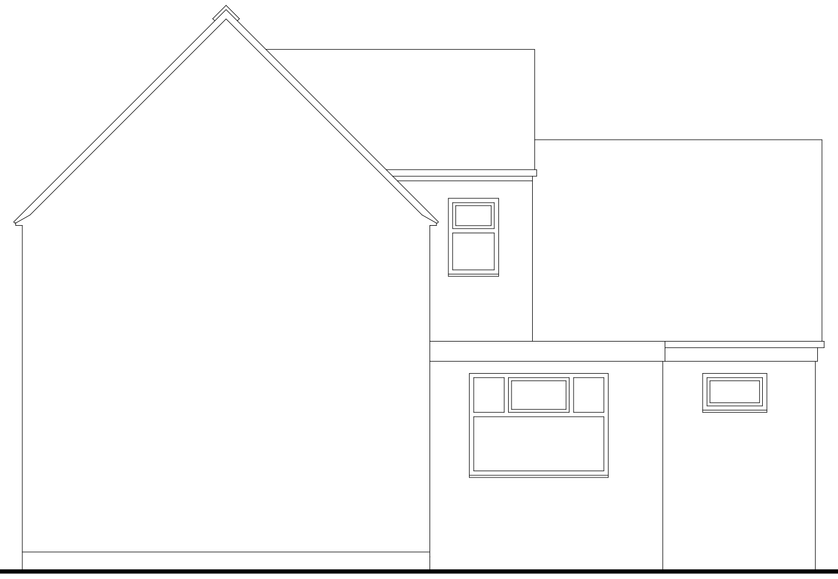

EXISTING SIDE ELEVATION

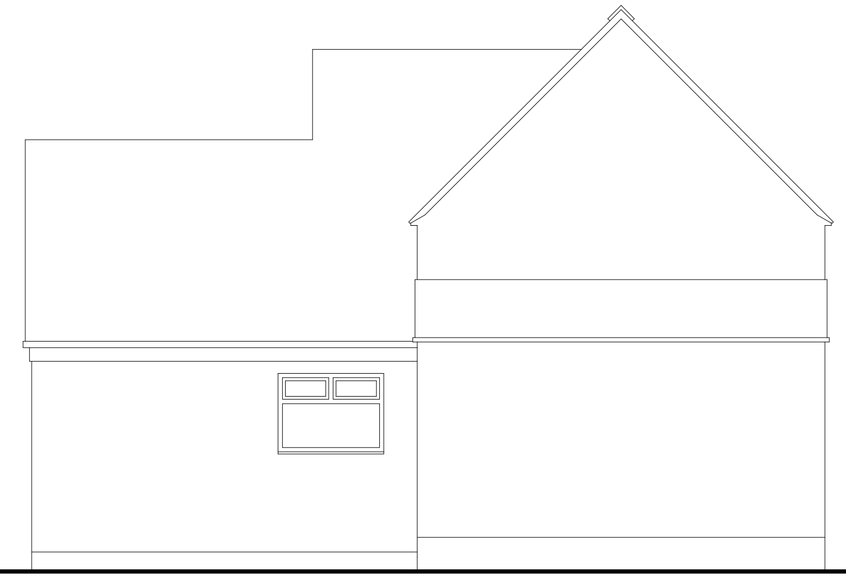

EXISTING SIDE ELEVATION

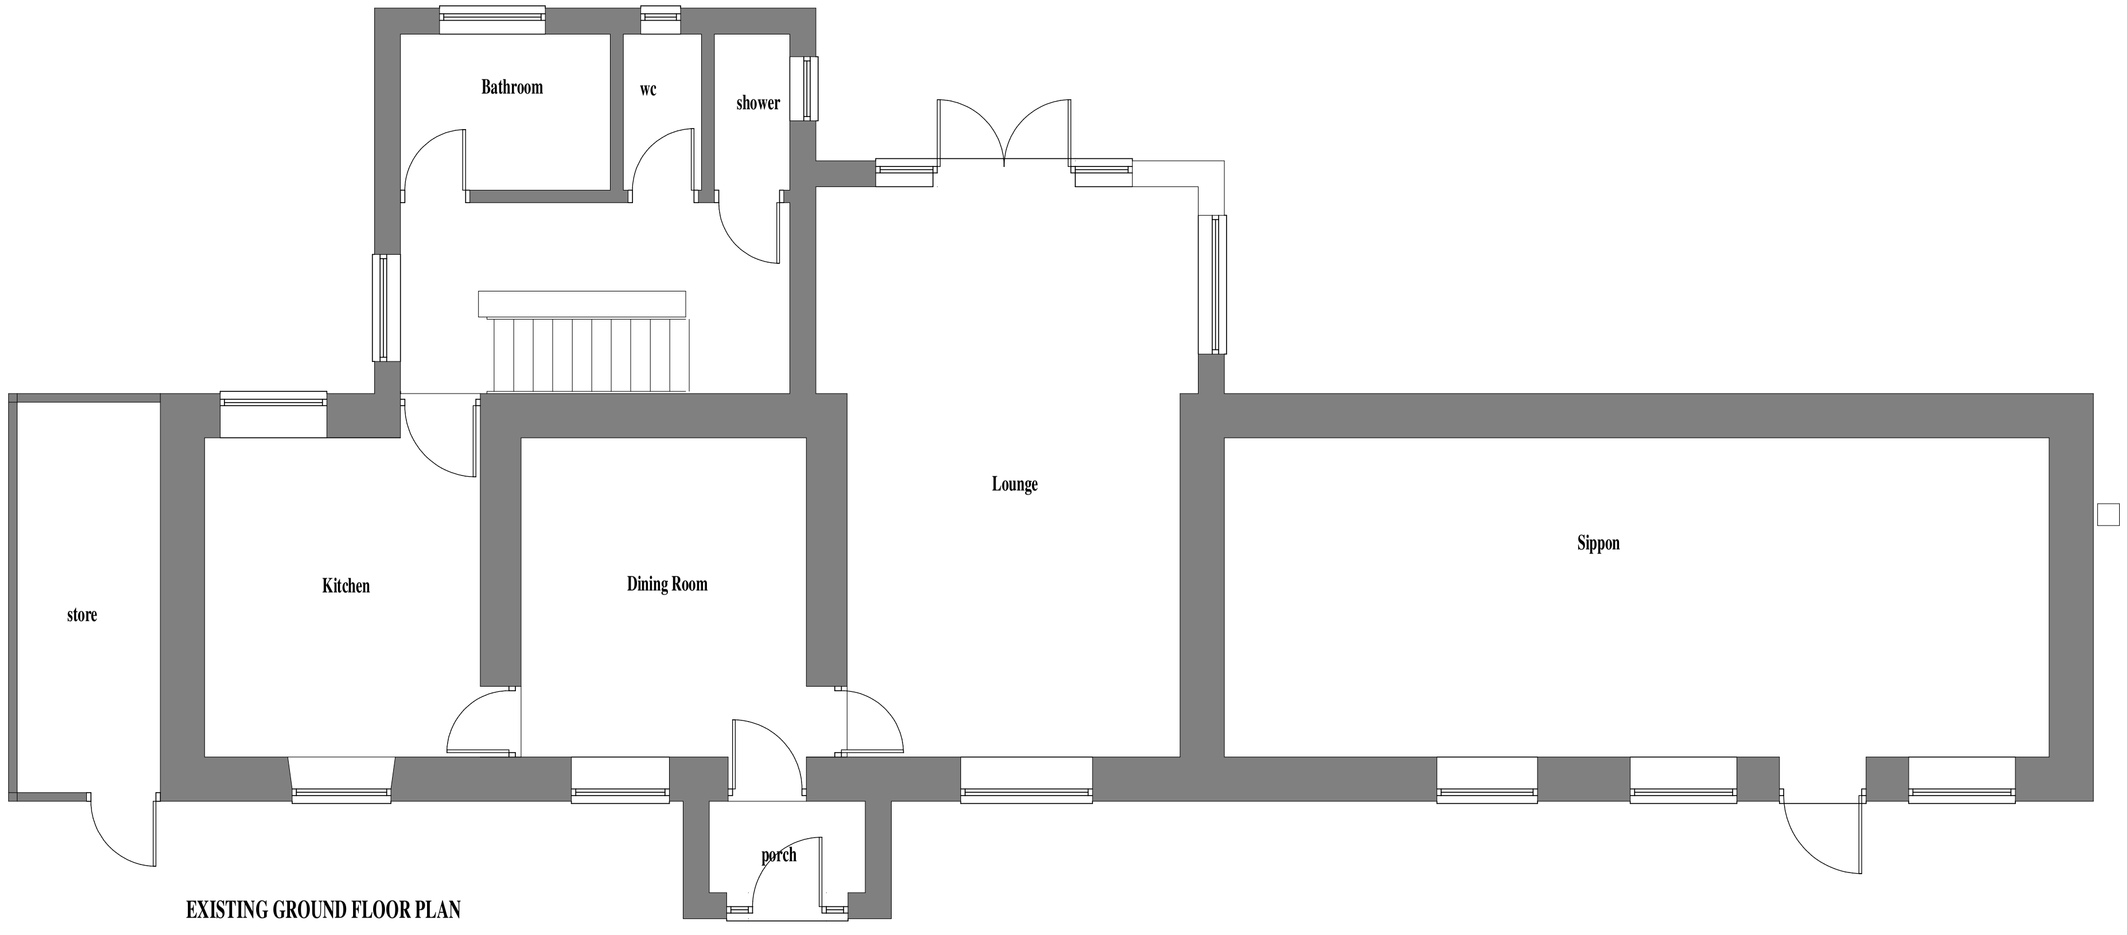

EXISTING GROUND FLOOR PLAN



LOCATION PLAN 1:1250

Ordnance Survey, (c) Crown Copyright 2018. All rights reserved. Licence number 100022432

Building Design

CIAT Registered Practice

TITLE

FIRAT FLOOR EXTENSION AT
HILGAY FARM
LASK EDGE
STAFFORDSHIRE
ST13 8QK

CLIENT

MR & MRS. A. GRAHAM

DRAWING NO.

SURVEY AS EXISTING

SCALE	DATE
1:50	MAY 2018

B. BLAKEMAN CIAT

15A, WHITMORE ROAD, NEWCASTLE,.
STAFFORDSHIRE. ST5 3LY
TEL/FAX 01782 632911