ROB*ert* L. **FORD**

private architectural practitioner and rural development consultant

PARKSIDE PARK ROAD LEEK STAFFORDSHIRE ST13 8JT

roblford@btopenworld.com / 01538 398290 / 07969 68 68 86

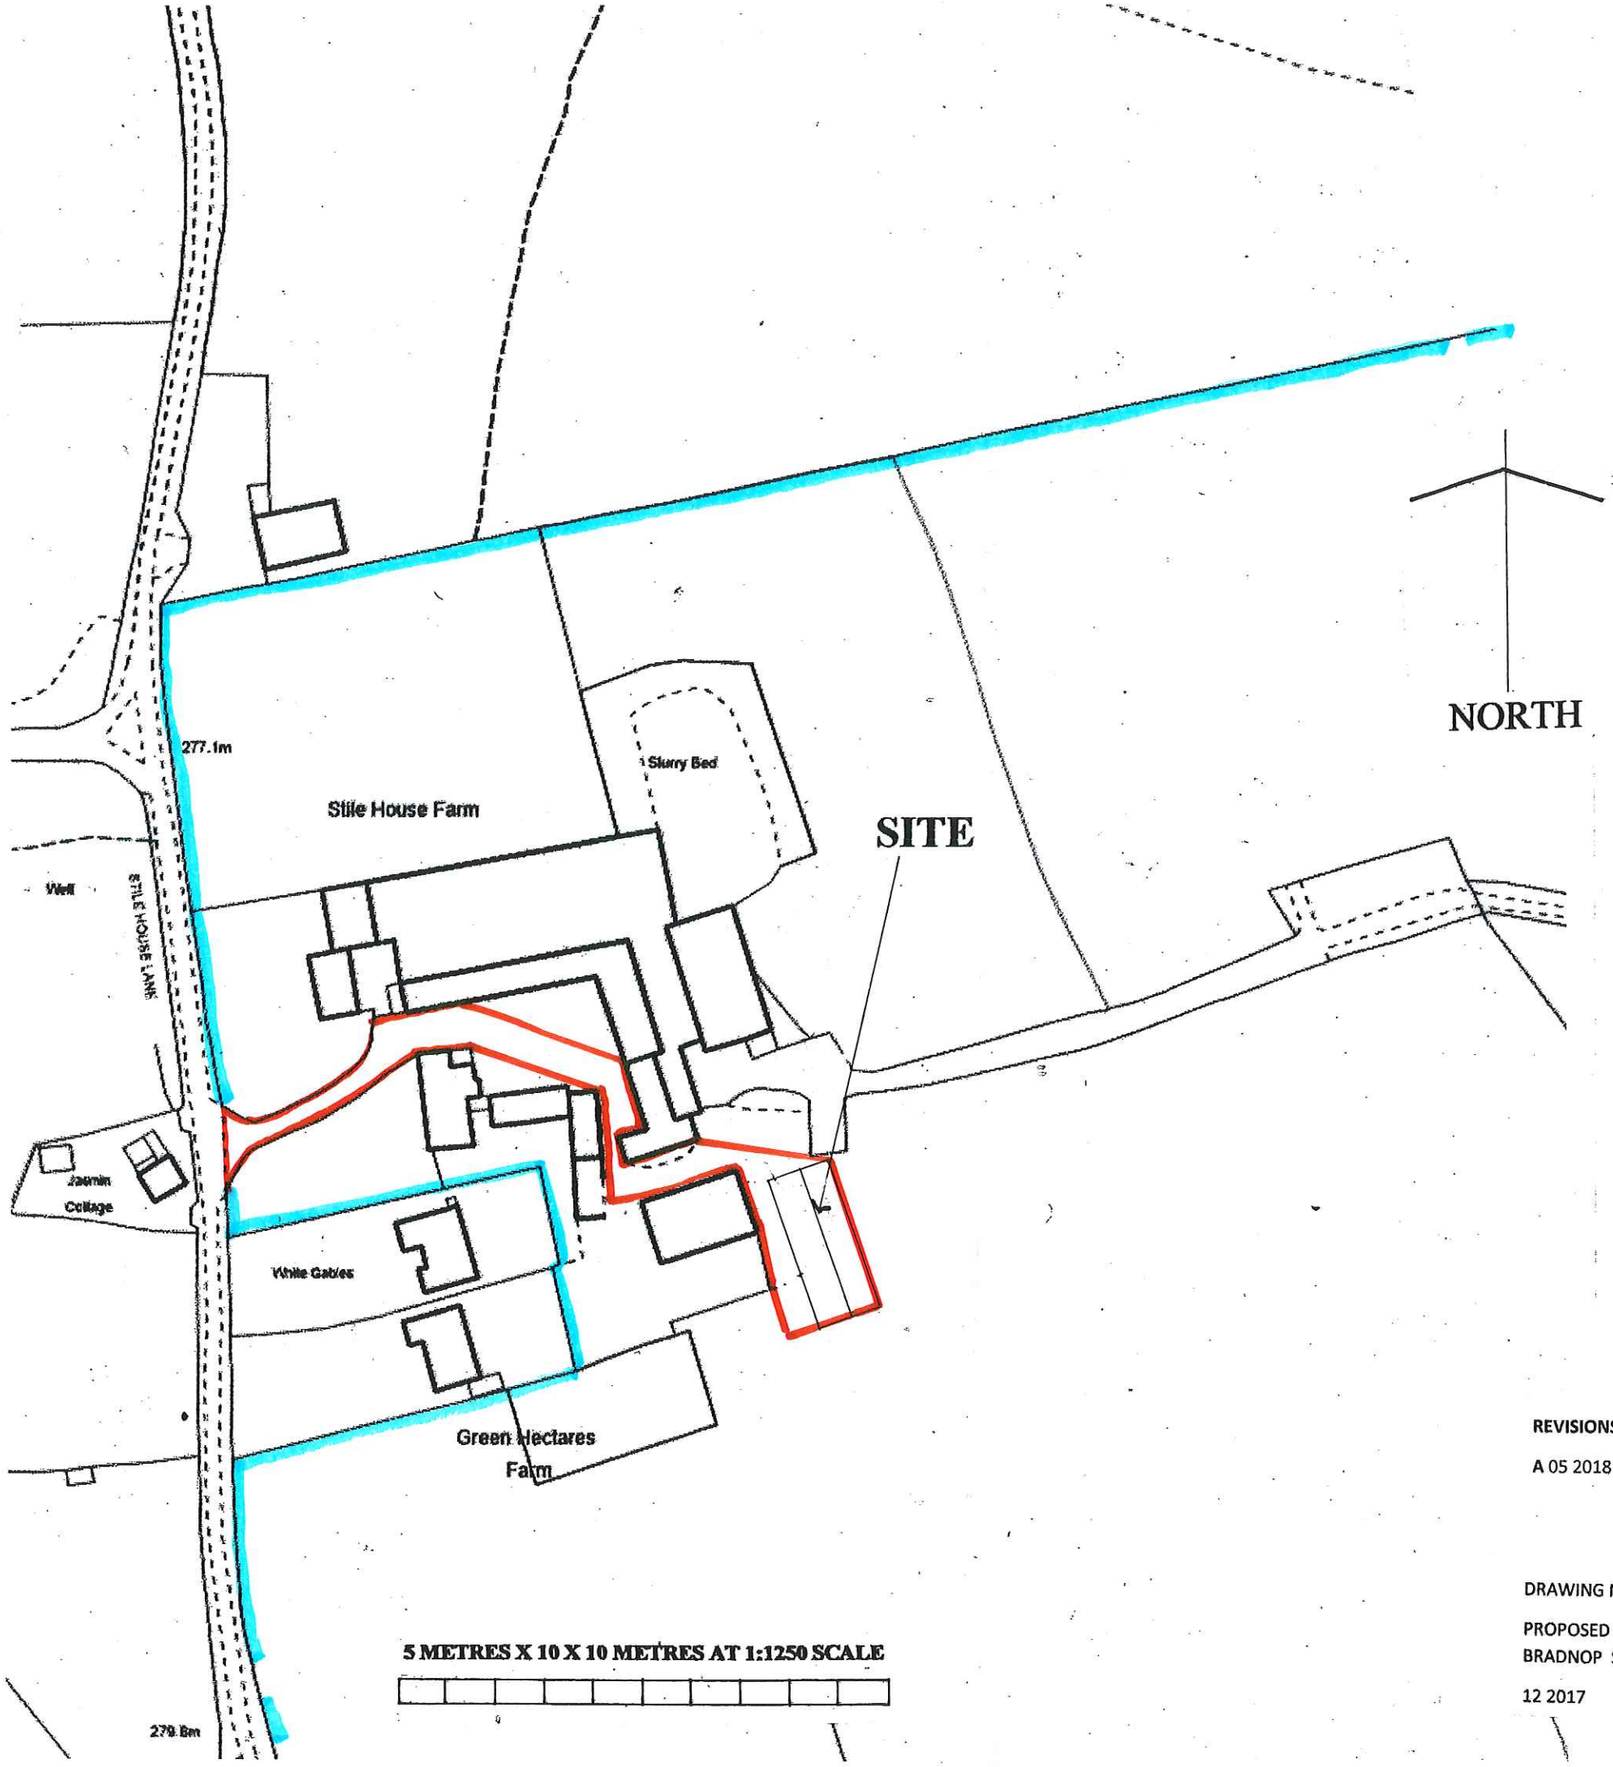

5 METRES X 10 X 10 METRES AT 1:1250 SCALE

REVISIONS

A 05 2018 PROPOSED BUILDING POSITION CORRECTED

A

DRAWING NO. **SSB 00 SITE LOCATION** 1:1250 scale if printed in full at A3

PROPOSED CATTLE SHED AT **STILE HOUSE FARM**
BRADNOP STAFFORDSHIRE ST13 7LR

12 2017