ROB*ert* L **FORD**

private architectural practitioner and rural development consultant

PARKSIDE PARK ROAD LEEK STAFFORDSHIRE ST13 8JT

roblford@btopenworld.com / 01538 398290 / 07969 68 68 86

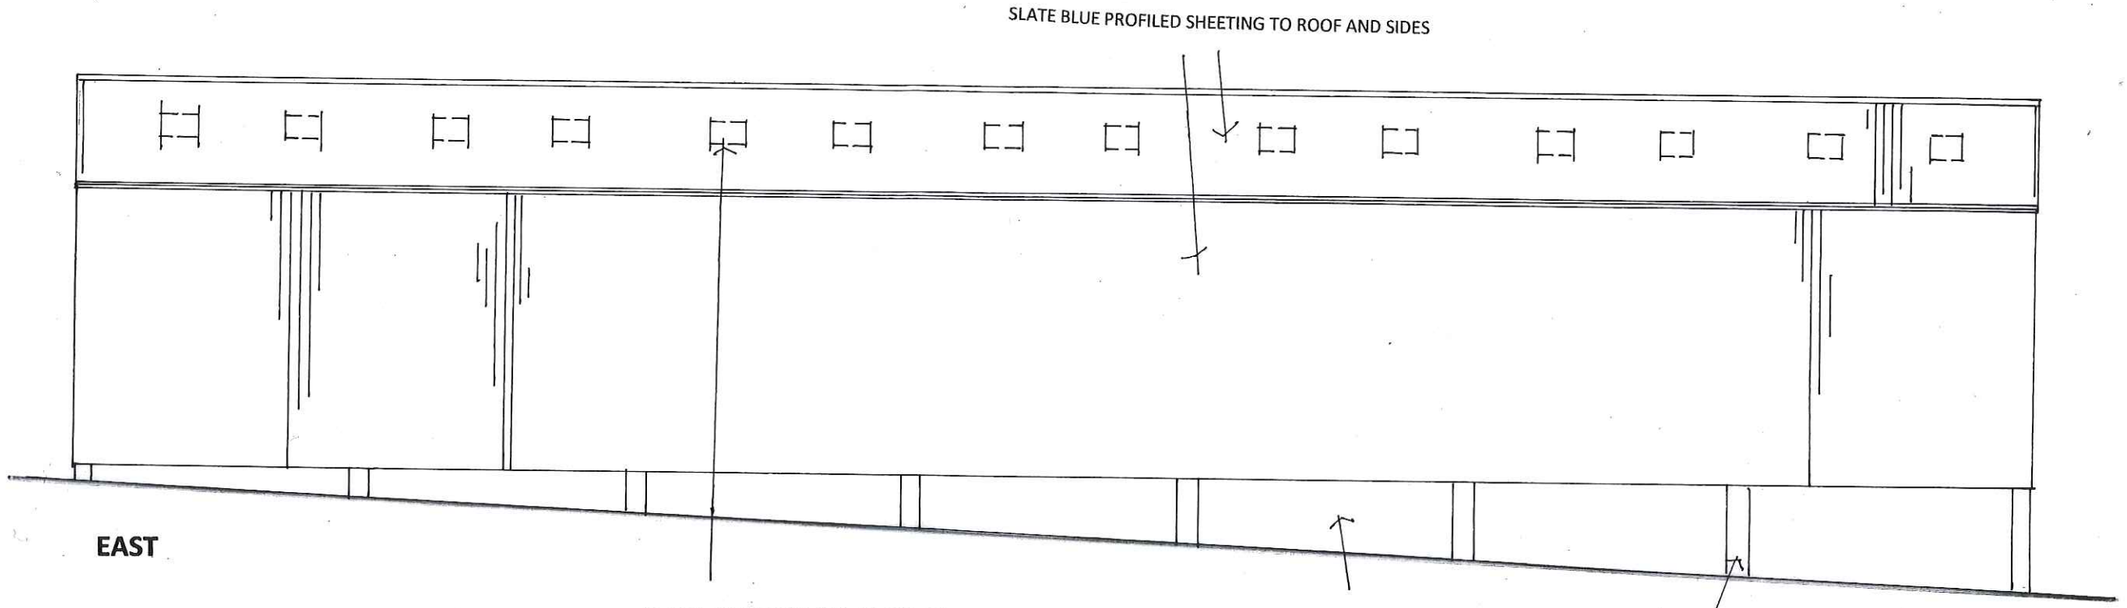

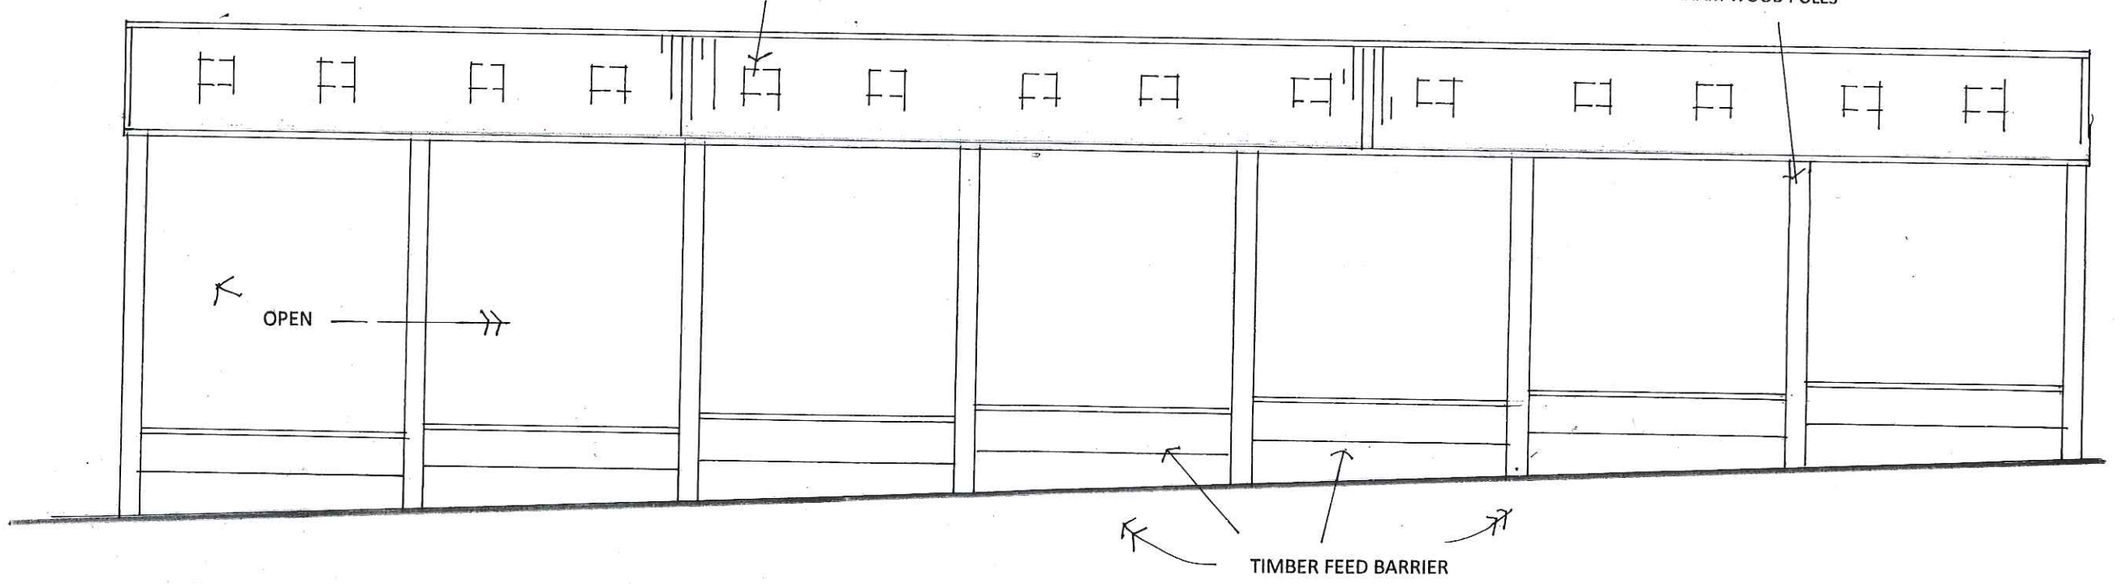

1 METRE X 5 METRES AT 1:100 SCALE

DRAWING NO. **SSB 03 EAST / WEST ELEVATIONS** scale 1:100 if printed in full at A3

PROPOSED CATTLE SHED AT **STILE HOUSE FARM**
BRADNOP STAFFORDSHIRE ST13 7LR

12 2017