SCALE 1:100

PROPOSED REAR EXTENSION

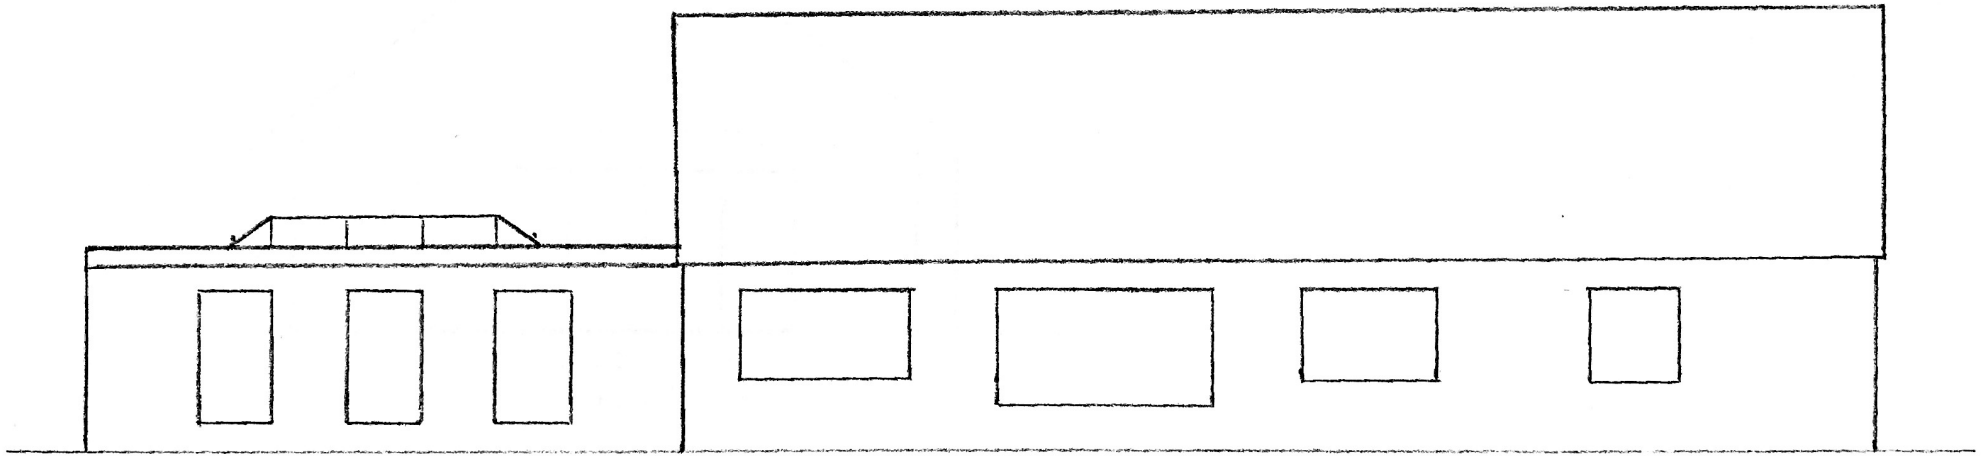

PROPOSED EXTENSION (ORANGERY)

EXISTING HOUSE

(SIDE ELEVATION)