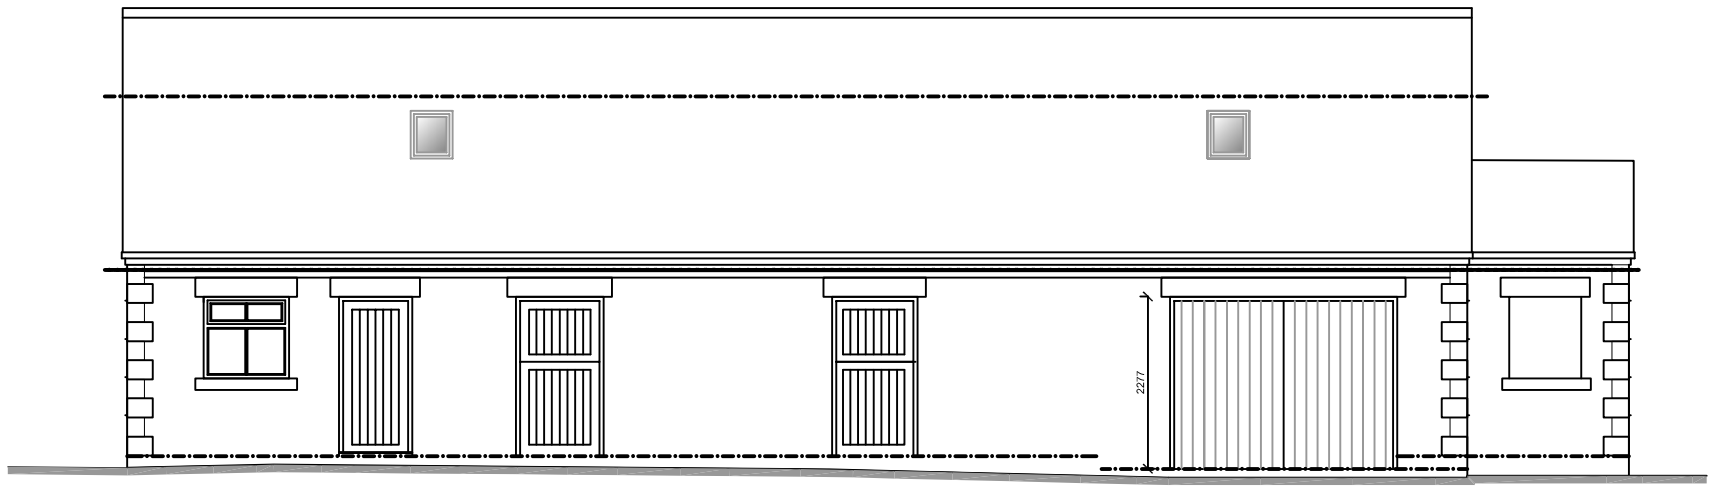

Proposed North East Elevation



Photograph of North East Elevation

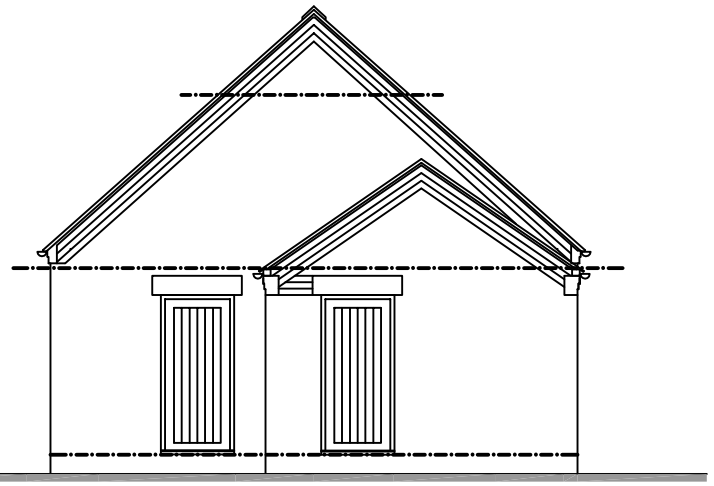

Proposed North West Elevation

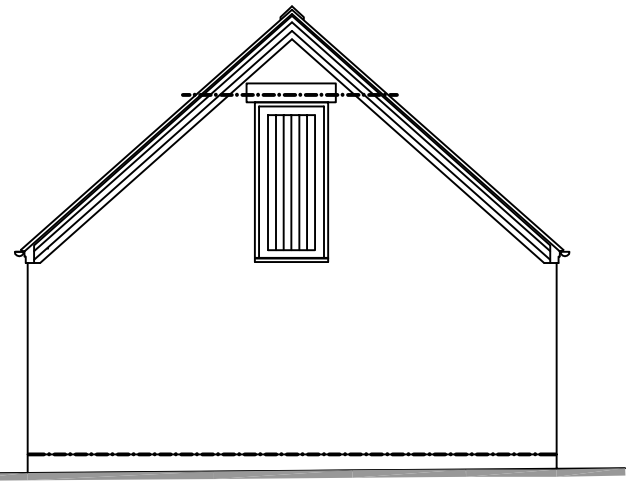

Proposed South East Elevation

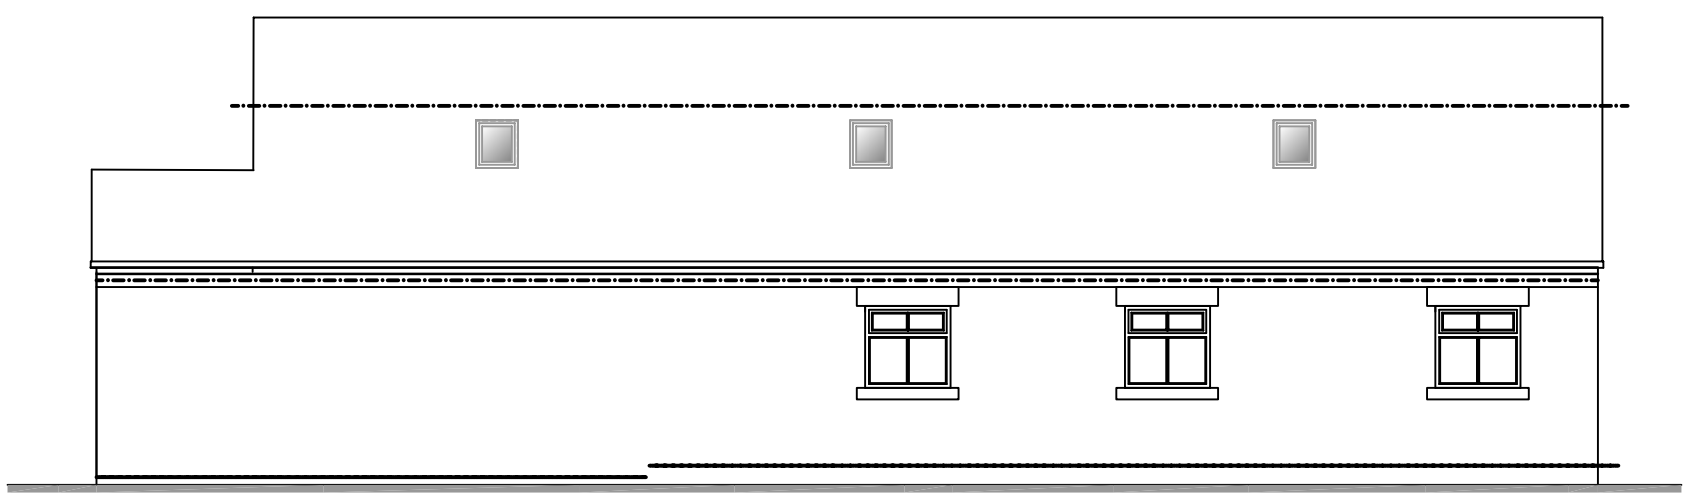

Proposed South West Elevation

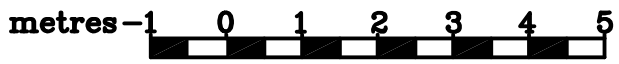

Rev.	Drawn	Comments.	Date

Client
Mr & Mrs D Price

Project:
Proposed Alterations to Outbuilding at Moor View, Kingsley Road, Cellarhead, Staffordshire,

Title:
Existing Elevations.

Status:	Drawn/Date:
Planning	April 2018

Scale at Size A3:	Drg.
1:100	1560-02

MAC
ARCHITECTURAL DESIGN LTD
Moorland House, Moorland Road, Stoke on Trent, Staffordshire, ST6 1JD.
Tel: 01782 503302
Email: admin@mac-architectural.co.uk