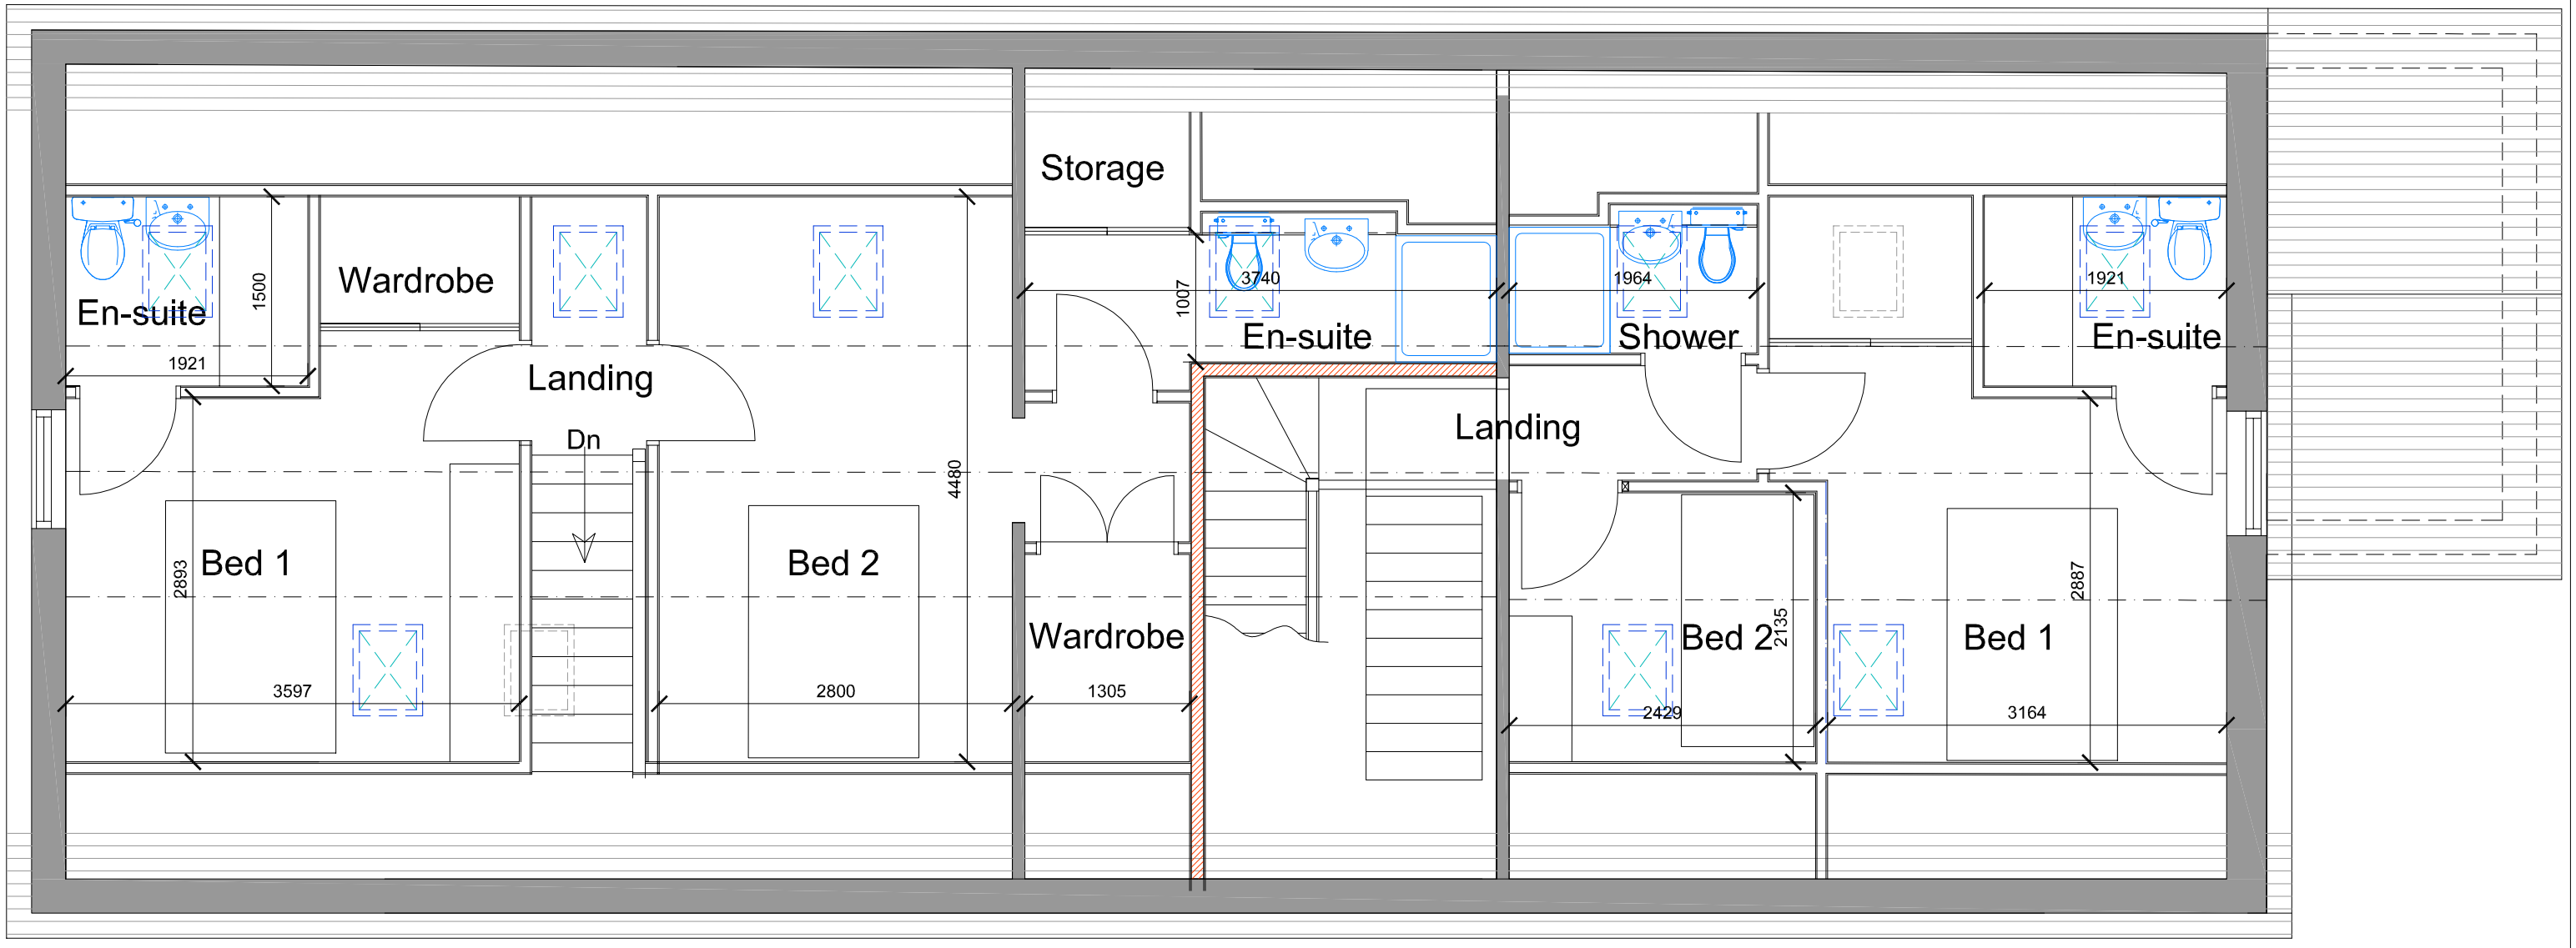

metres −1 0 1 2 3 4 5

Proposed First Floor Plan 1:50 @ A3

Rev.	Drawn	Comments.	Date

Client
Mr & Mrs D Price

Project:
Proposed Alterations to Outbuilding at Moor View, Kingsley Road, Cellarhead, Staffordshire,

Title:
Proposed First Floor Plan.

Status:	Drawn/Date:
Planning	April 2018

Scale at Size A3:	Drg.
1:50	1560-04A

MAC
ARCHITECTURAL DESIGN LTD
Moorland House, Moorland Road, Stoke on Trent, Staffordshire, ST6 1JD.
Tel: 01782 503302
Email: admin@mac-architectural.co.uk