



PROPOSED GROUND FLOOR PLAN

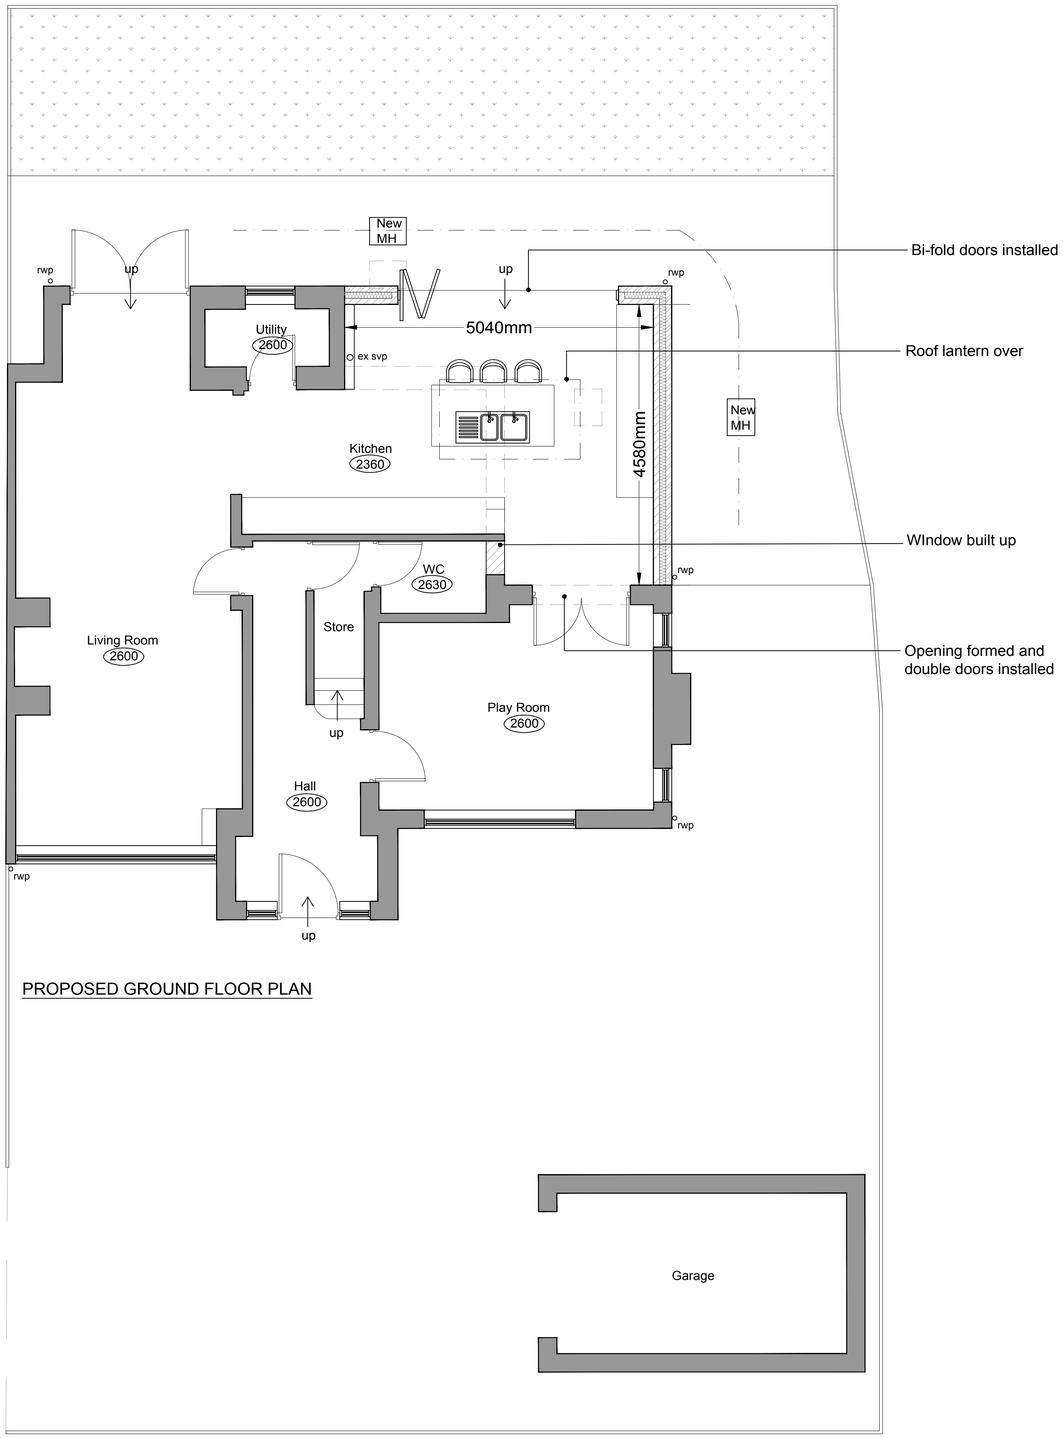



PROPOSED SITE PLAN - 1:500

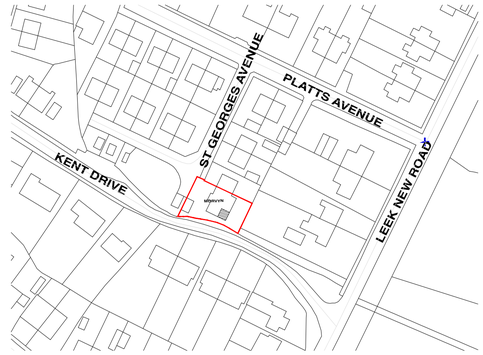

PROPOSED LOCATION PLAN - 1:1250

FOREFRONT
DEVELOPMENT CONSULTING

4 Ridge House, Ridge House Drive, Festival Park, S-O-T. ST1 5SJ
Office 01782 216912 WWW.FOREFRONTDC.UK

CLIENT

MR & MRS J EBRAHIMI

PROJECT

Proposed single storey rear extension forming larger kitchen & internal alterations at Morvyn House, St Georges Avenue, Endon, Stoke-on-Trent, Staffordshire ST9 9EQ

TITLE

Proposed Ground Floor Plan
OS Licence - 0100031673

SCALE	DRAWN
1:50 @ A1	DME
DRG NO.	DATE
18-117-02	22 / 05 / 18

REV.	DESCRIPTION	DATE

The contents of this drawing are the copyright of Forefront Development Consulting .