

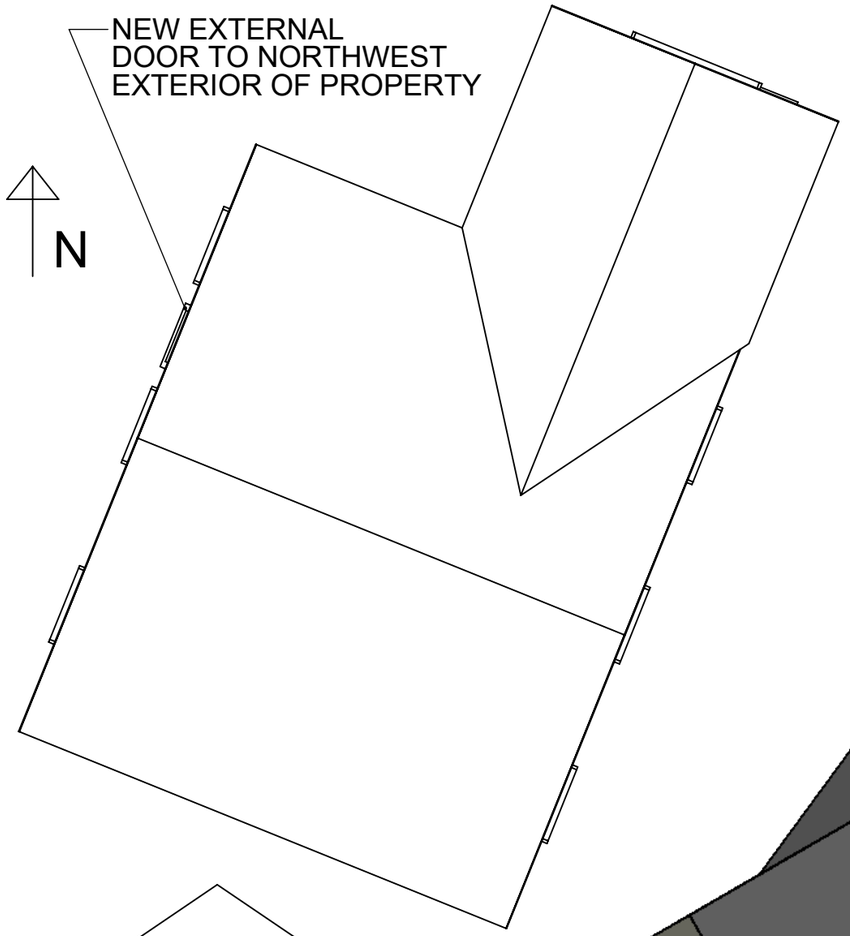

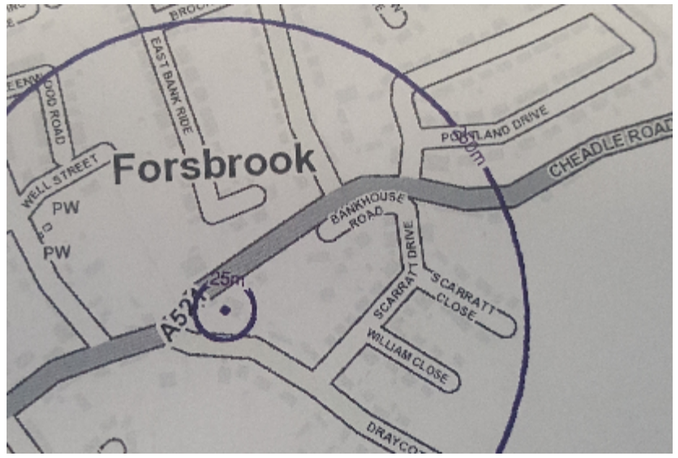



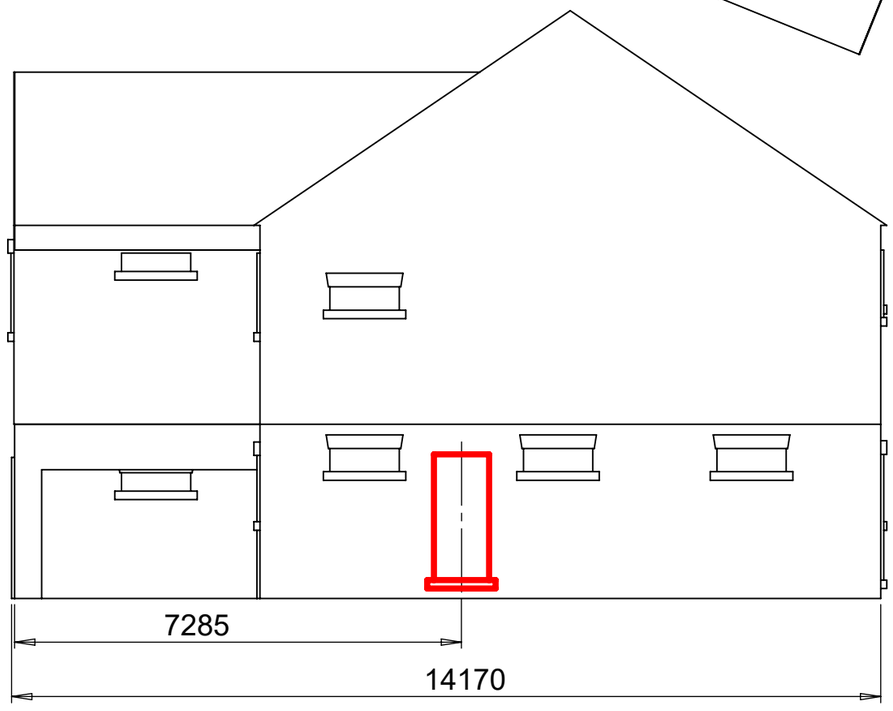

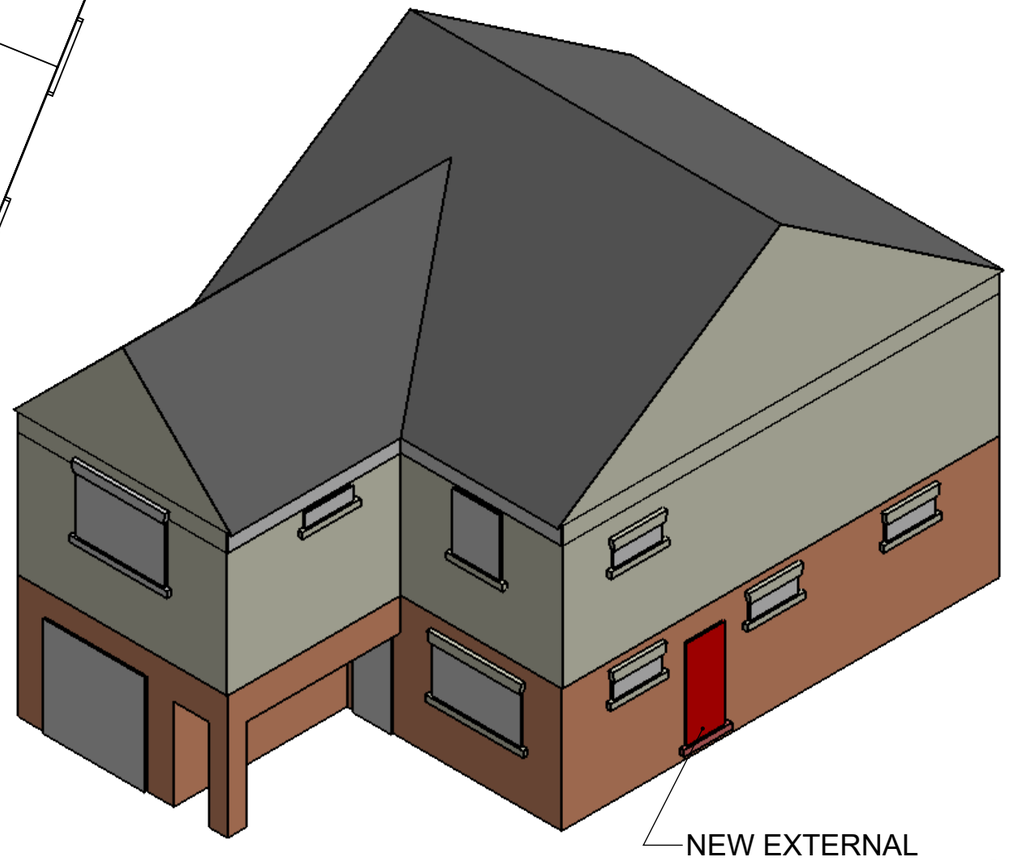

PROPERTY DETAILS: 56A CHEADLE ROAD, FORSBROOK, STAFFS, ST11 9AS
APPLICATION FOR NEW UPVC DOUBLE GLAZED EXTERNAL DOOR

DRAWN BY	JDS	DATE	09/05/2018	DRAWING No.	56ACHDL-001
CHECKED BY	JDS	DATE	09/05/2018		

TITLE
PROPOSAL FOR NEW EXTERNAL DOOR - 56A CHEADLE ROAD

SIZE A3
SCALE 1:100
SHEET 1 of 1