

PROPERTY DETAILS: 56A CHEADLE ROAD, FORSBROOK, STAFFS, ST11 9AS
APPLICATION FOR NEW UPVC DOUBLE GLAZED EXTERNAL DOOR

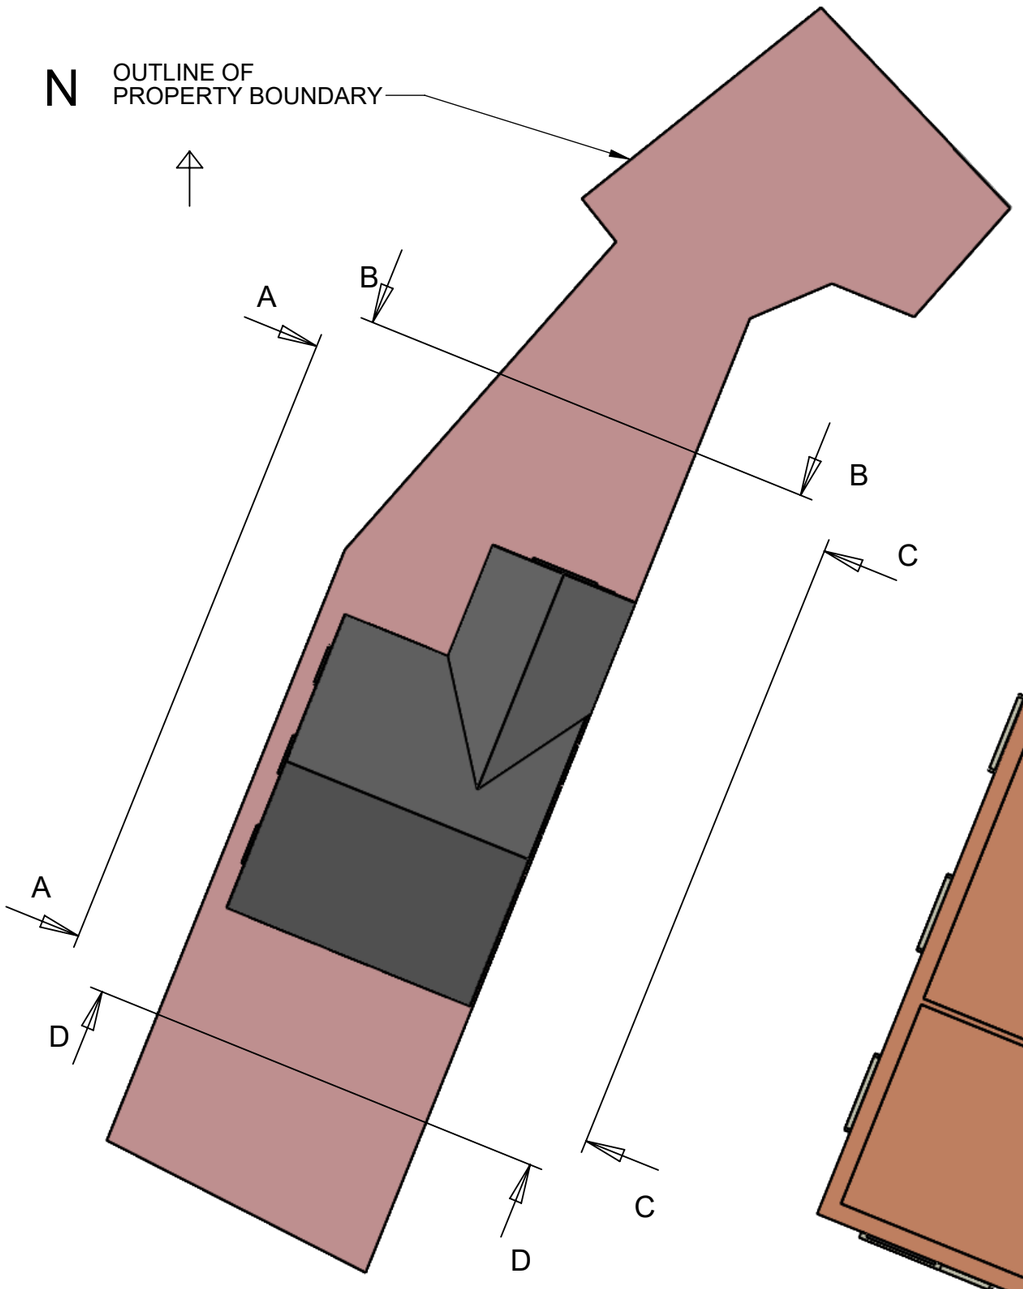


SITE PLAN
SCALE 1:200

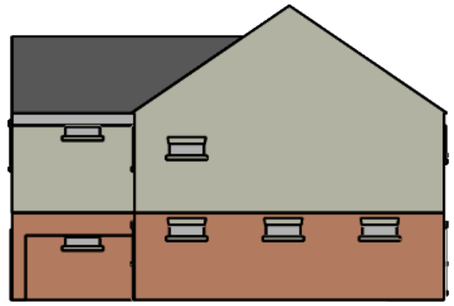


SECTION A-A
WAST FACING WALL
SCALE 1:200




SECTION B-B
NORTH FACING WALL
SCALE 1:200

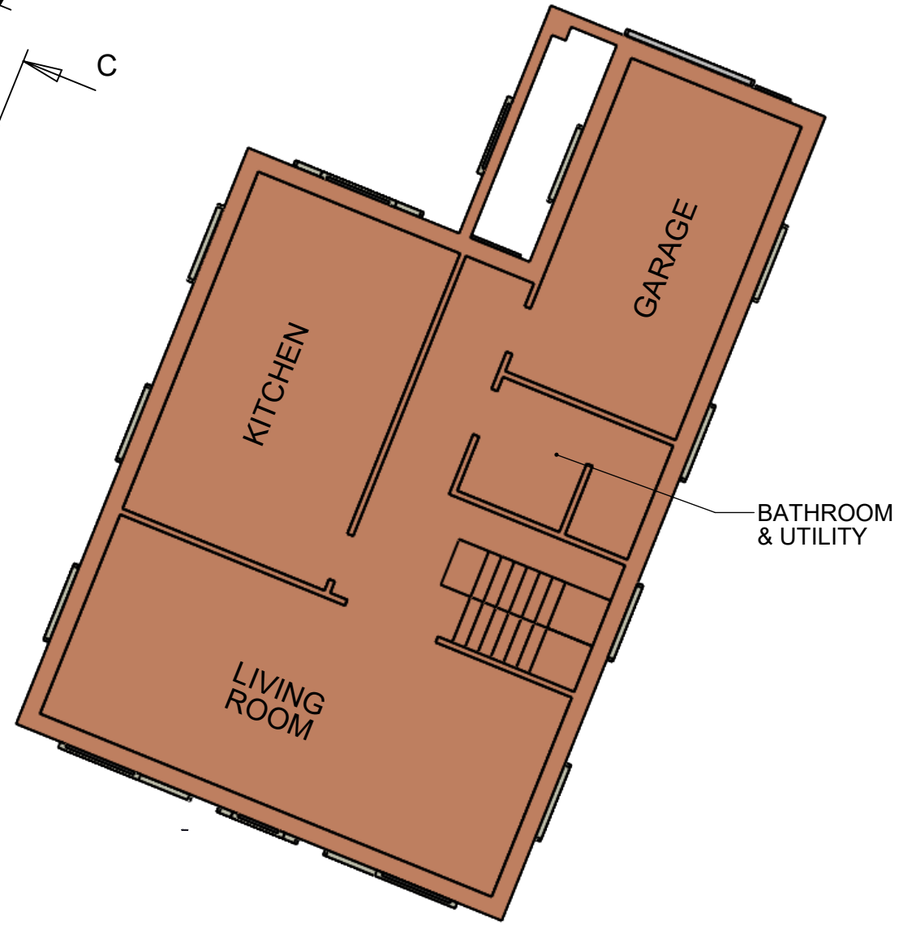

GROUND FLOOR PLAN
SCALE 1:100

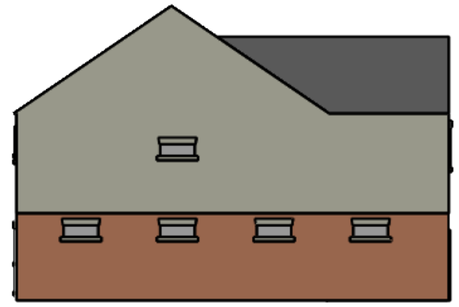

SECTION C-C
EAST FACING WALL
SCALE 1:200

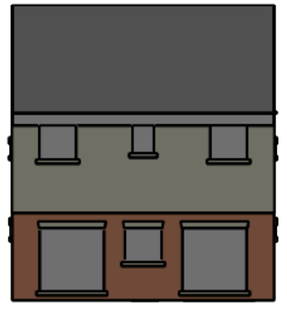

SECTION D-D
SOUTH FACING WALL
SCALE 1:200



SCALE BAR 1:200
[IN METRES]

SCALE BAR 1:100
[IN METRES]

TITLE	56A CHEADLE ROAD - CURRENT LAYOUT			SIZE	A3
				SCALE	1:200
DRAWN BY	JDS	DATE	01/06/2018	DRAWING No.	56ACHDL-003
CHECKED BY	JDS	DATE	01/06/2018	SHEET	1 of 1