




PROPOSED SIDE ELEVATION (SOUTH EAST)

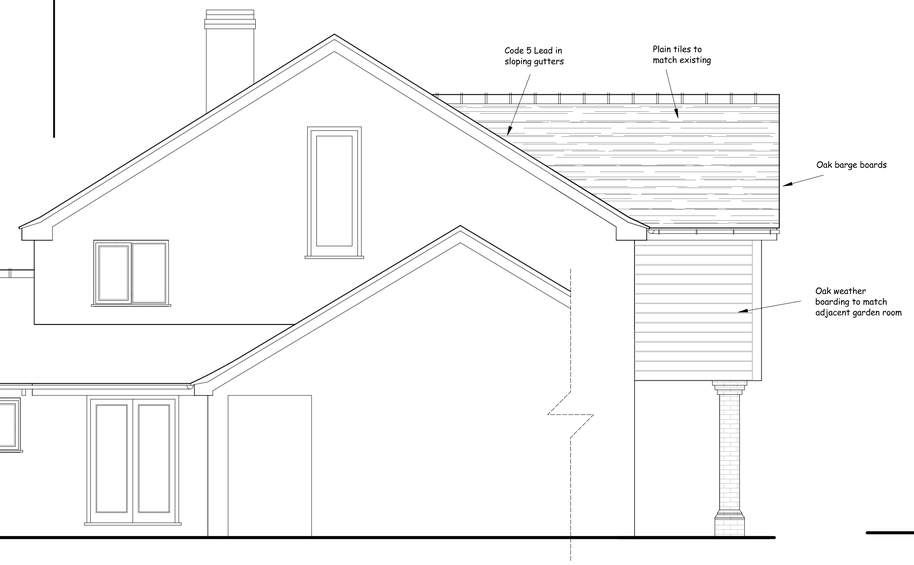

PROPOSED FRONT ELEVATION (NORTH EAST)

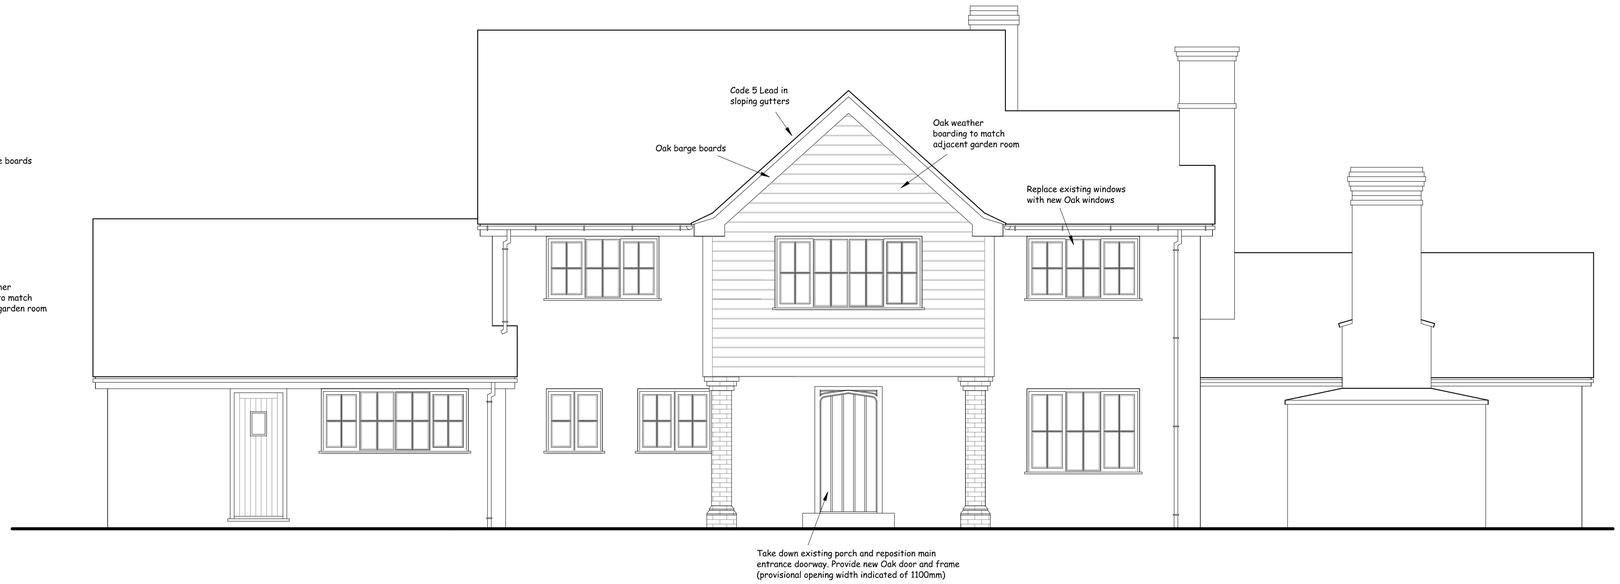

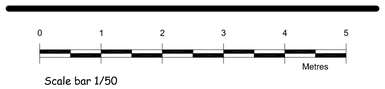

PROPOSED SIDE ELEVATION (NORTH WEST)

Nigel Forrester MCIOB
Building Design Services

ILETT HOUSE, SMITHY BANK, ALTON, STAFFS, ST10 4AD
TEL 01538 702164

www.nigelforrester.co.uk www.sap-calc.co.uk

CLIENT

Ms D Bostock

PROJECT

Proposed first floor extension and internal alterations to relocate stairs
at
West Paynsley Farm
Cresswell
Staffordshire
ST11 9QY

DRAWING NUMBER 15/463/02

Proposed elevations

SCALES 1/50 @ A1