

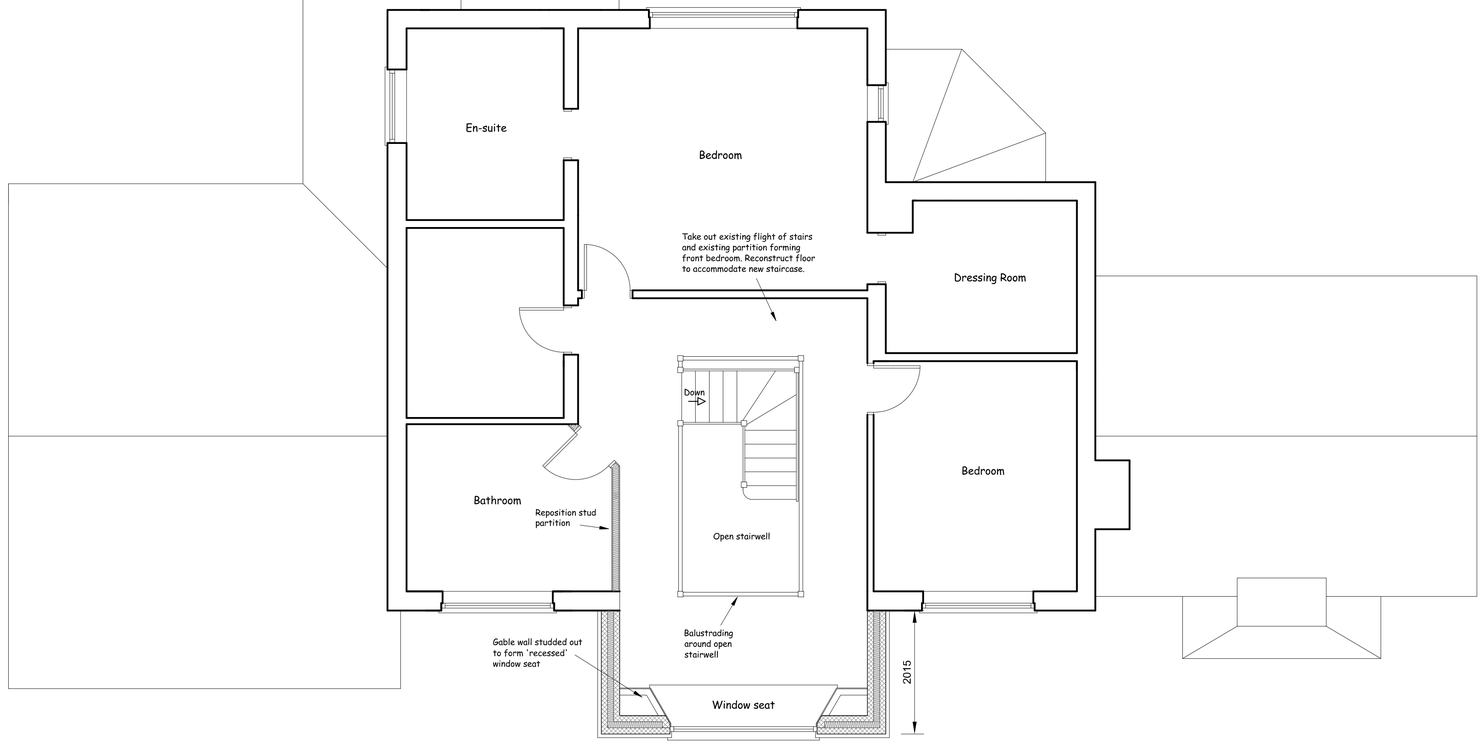


PROPOSED FIRST FLOOR PLAN

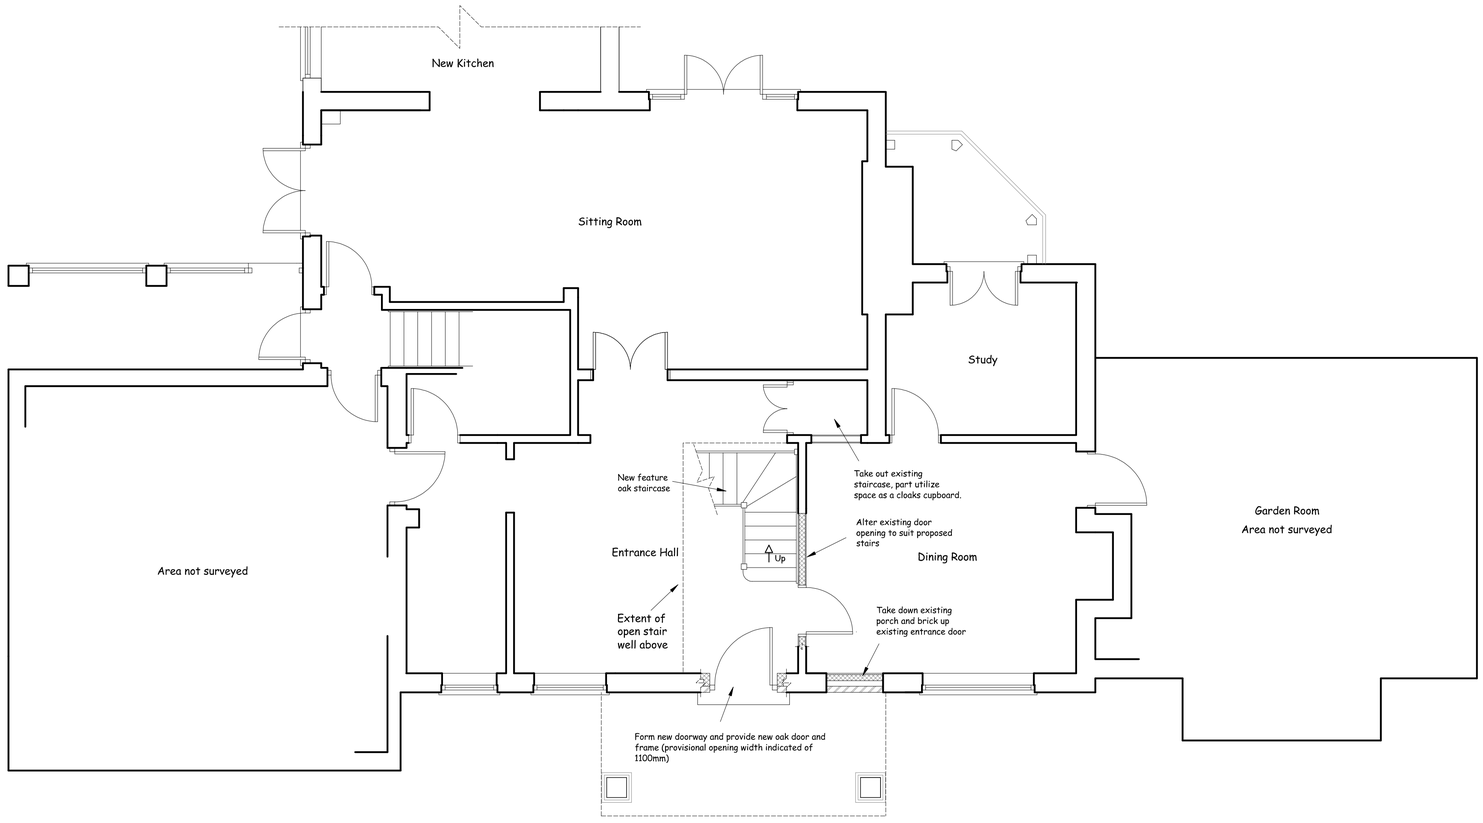

PROPOSED GROUND FLOOR PLAN

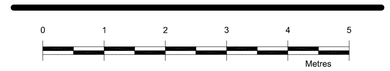

Scale bar 1/50

Nigel Forrester MCIOB
Building Design Services

ILETT HOUSE, SMITHY BANK, ALTON, STAFFS, ST10 4AD
TEL 01538 702164

www.nigelforrester.co.uk www.sap-calc.co.uk

CLIENT

Ms D Bostock

PROJECT

Proposed first floor extension and internal alterations to relocate stairs
at
West Paynsley Farm
Cresswell
Staffordshire
ST11 9QY

DRAWING NUMBER 15/463/03

Proposed floor plans

SCALES 1/50 @ A1