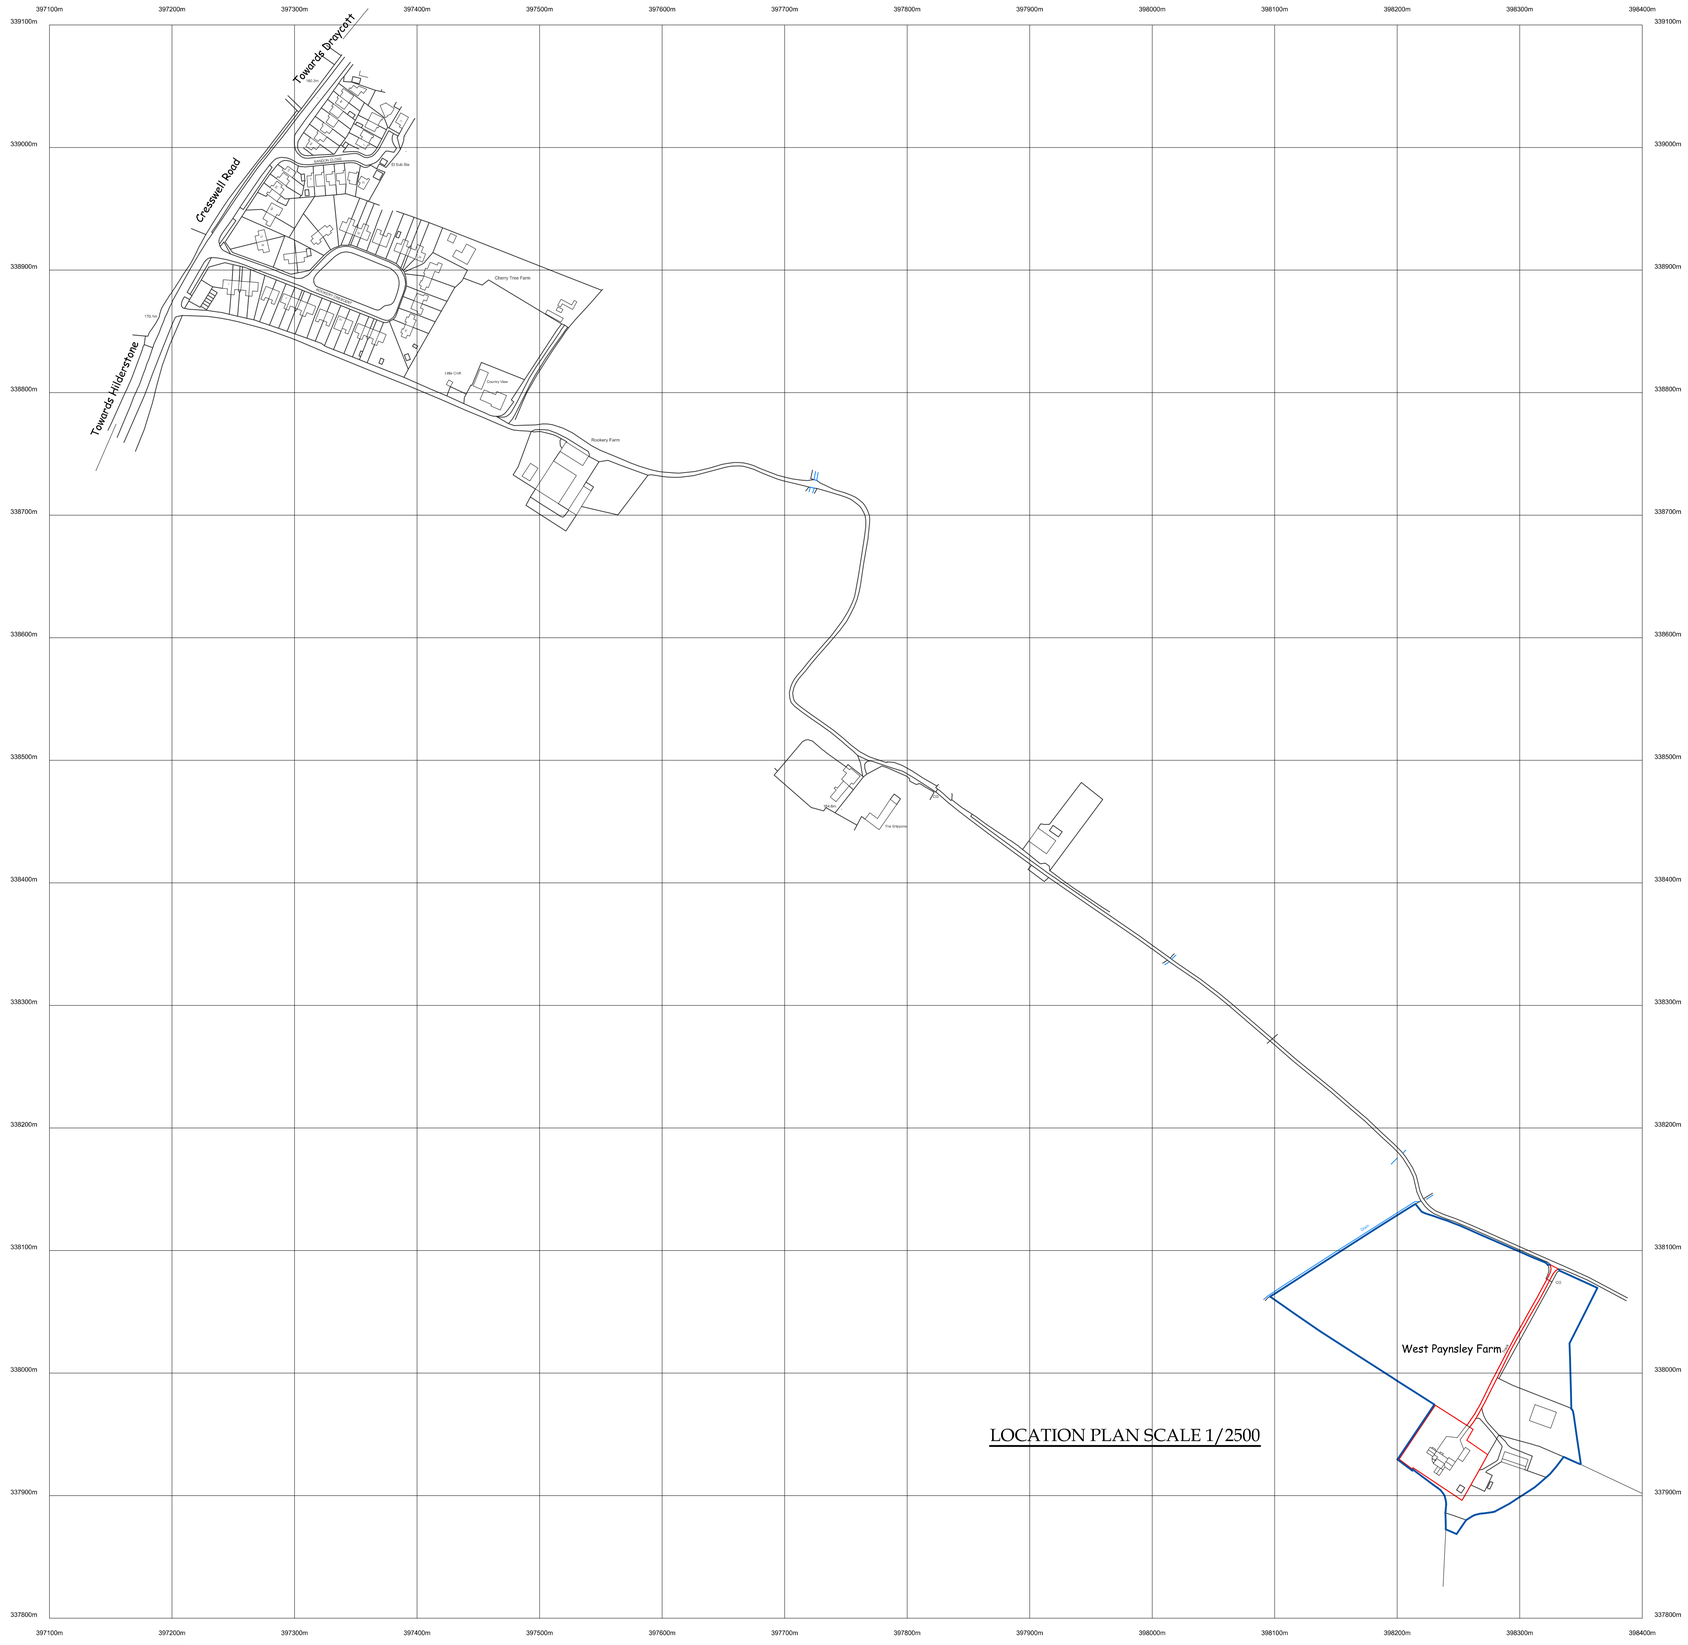


LOCATION PLAN SCALE 1/2500

©Crown Copyright. All rights reserved. Licence no. 100019980

Nigel Forrester MCIOB
Building Design Services

ILETT HOUSE, SMITHY BANK, ALTON, STAFFS, ST10 4AD
TEL 01538 702164

www.nigelforrester.co.uk www.sap-calc.co.uk

CLIENT

Ms D Bostock

PROJECT

Proposed first floor extension and internal alterations to relocate stairs
at
West Paynsley Farm
Cresswell
Staffordshire
ST11 9QY

DRAWING NUMBER 15/463/04

Location Plan

SCALES 1/2500 @ A1