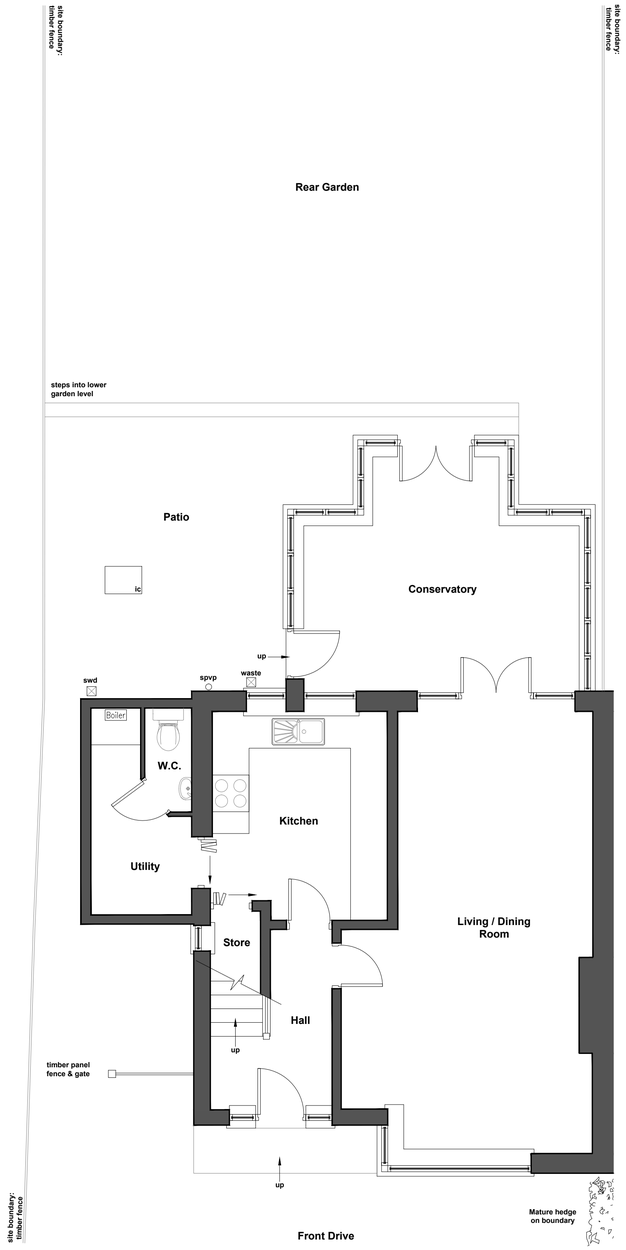

GROUND FLOOR PLAN
(as existing)

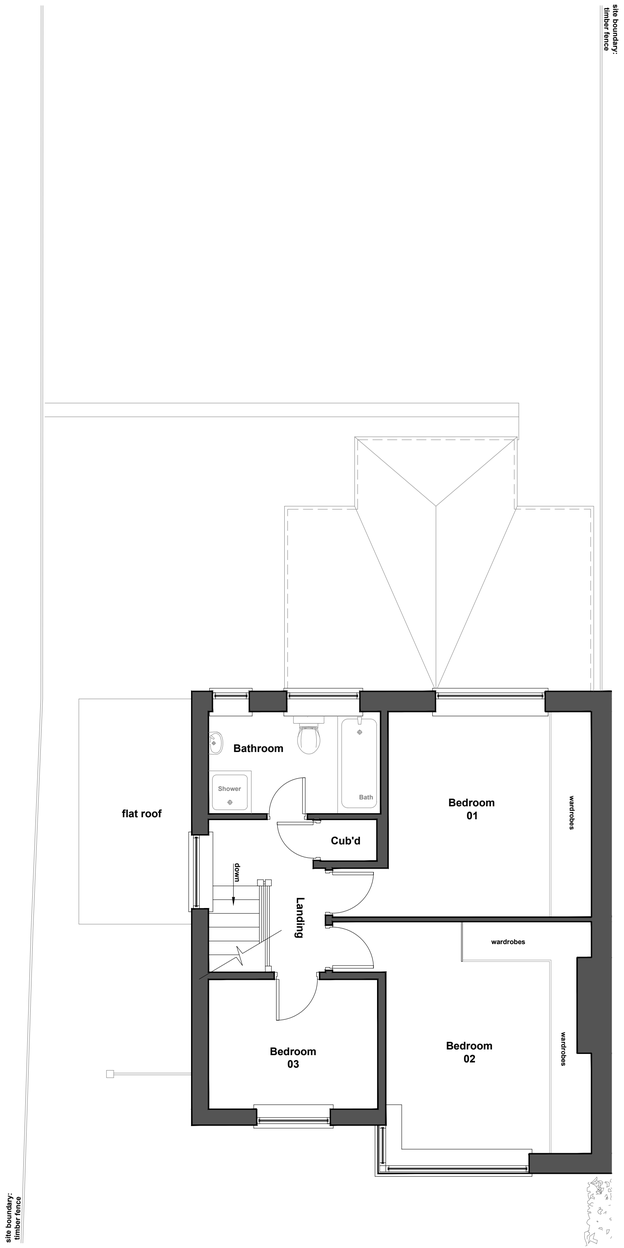

FIRST FLOOR PLAN
(as existing)



FRONT ELEVATION
(as existing)

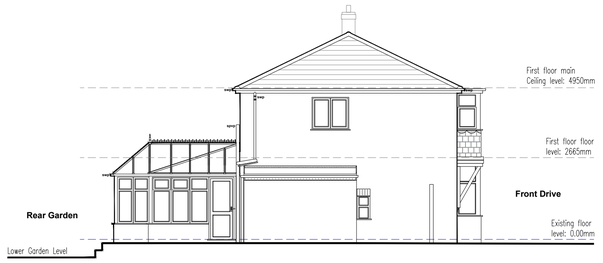

SIDE ELEVATION
(as existing)

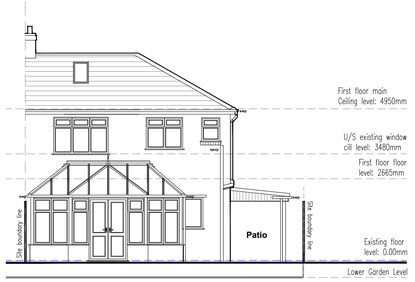

REAR ELEVATION
(as existing)

Revisions

No.	Revision/Issue	Date:
P0	Client Proposals.	30.03.18

connect
Planning & Design Ltd
Stapeley House, London Road,
Nantwich, Cheshire.
Tel: 07769 874795
Email: info@connectplanning.co.uk

Project Details:

Proposed two storey side / rear extension to:
39 Station Road, Endon
Stoke on Trent, ST9 9DR.

For: Mr & Mrs J Mason

Status: As Existing	**Sheet No:** Planning Drawings **300118-001-P0**
Date: March 2018	
Scale: 1:50 Plans & 1:100 Elevations @ A1	**Drawn By:** TW