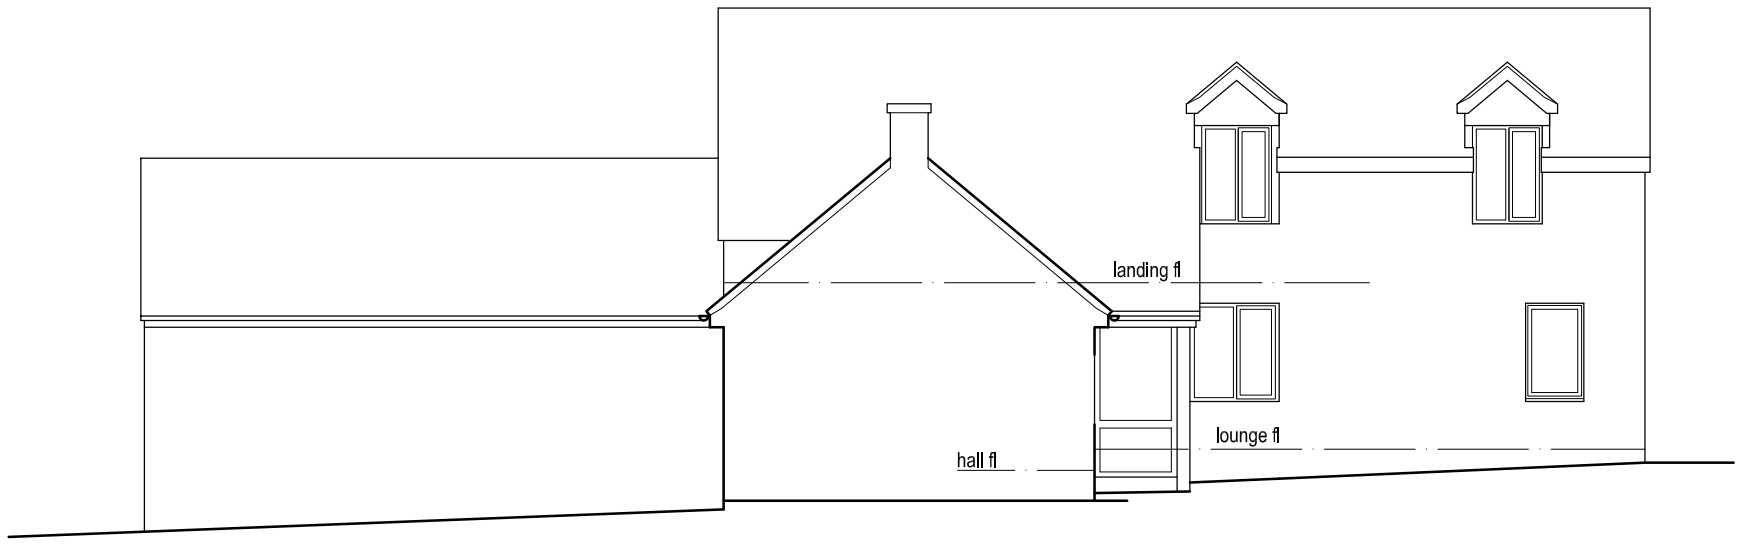

FRONT ELEVATION

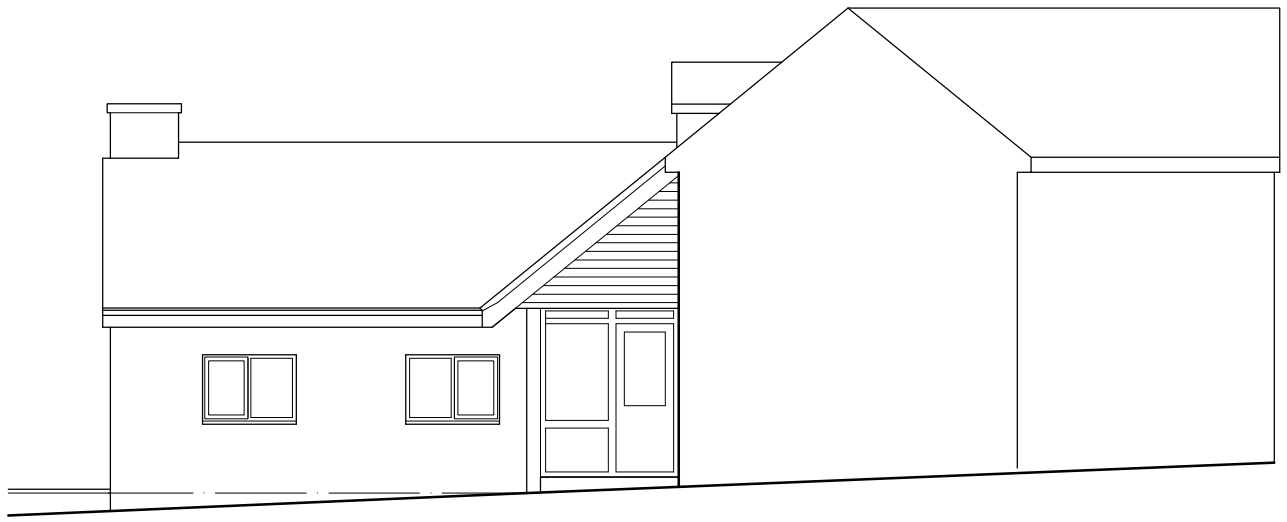

SIDE ELEVATION (S)

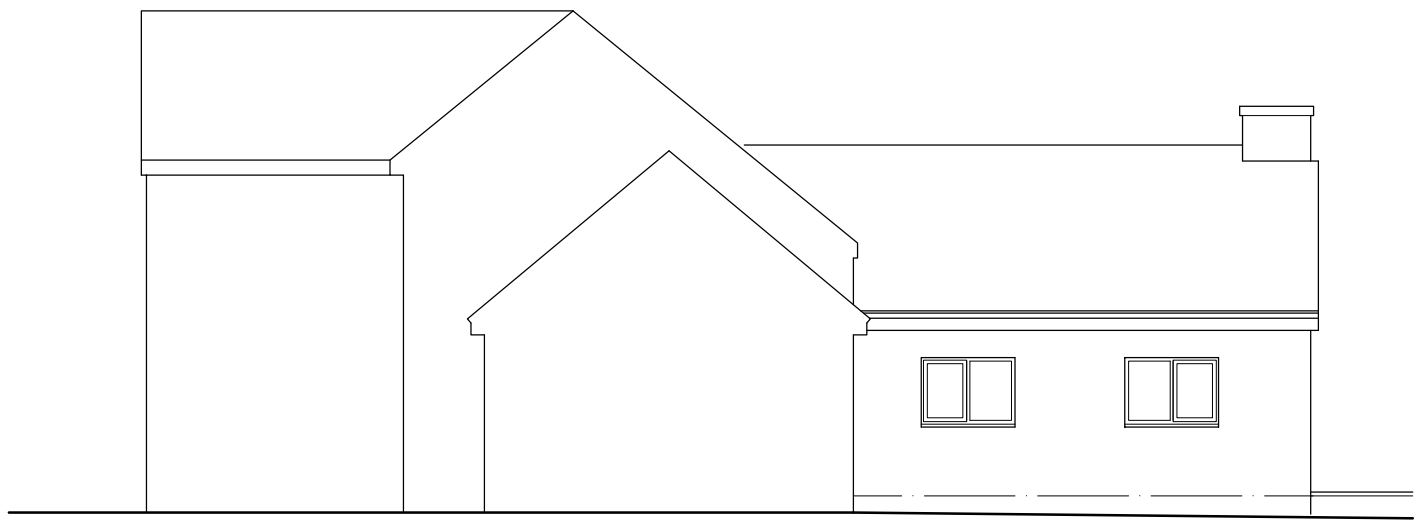

SIDE ELEVATION (N)

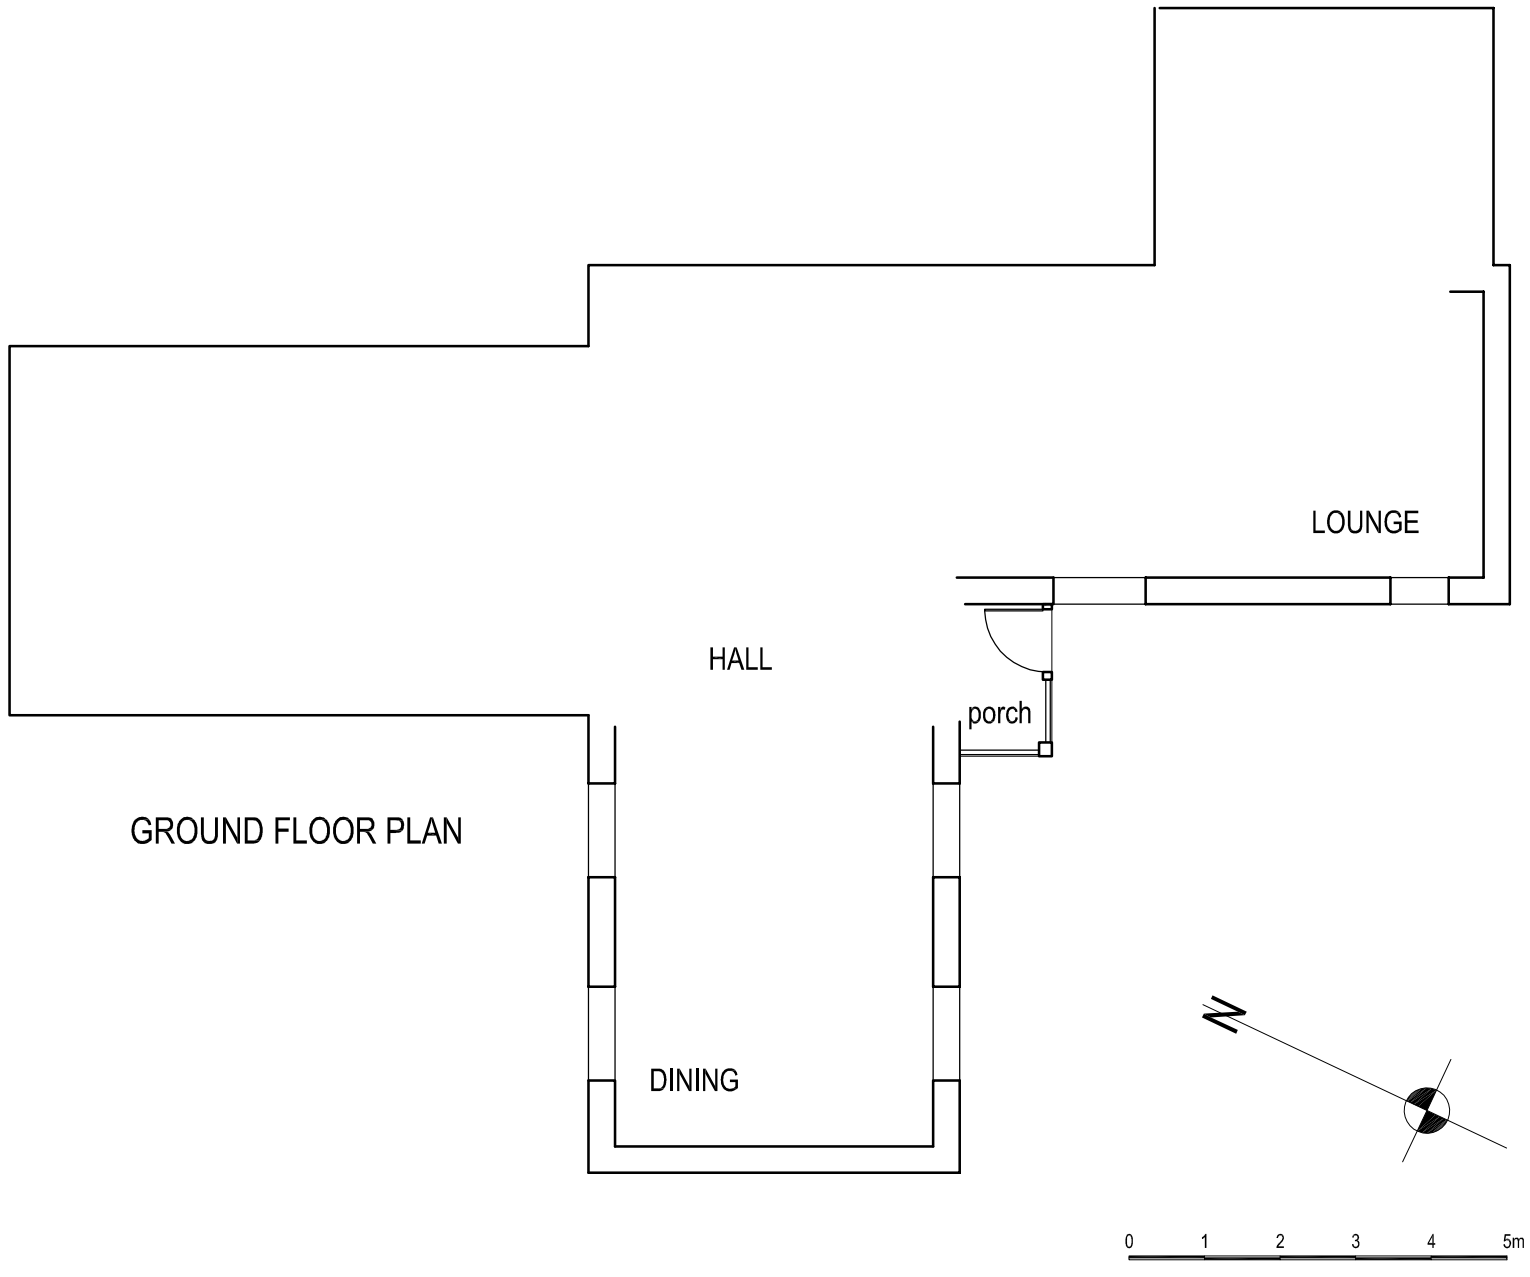

GROUND FLOOR PLAN

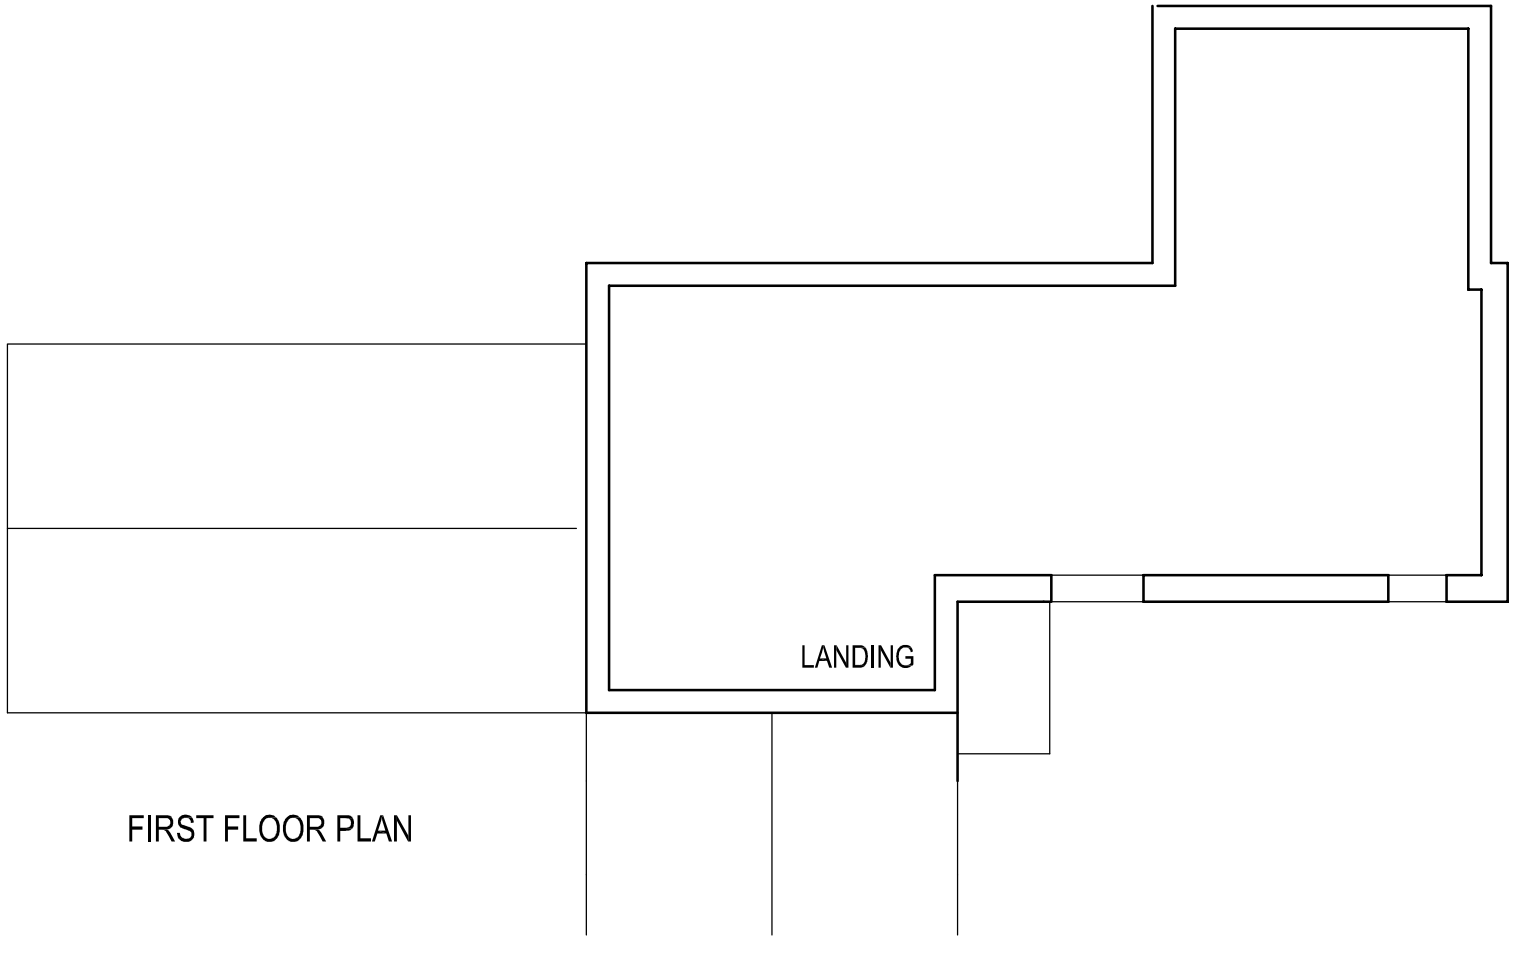

FIRST FLOOR PLAN

0 1 2 3 4 5m

job Mount Pleasant Farm, Biddulph Moor
Remodelling of Front of House

title Plan and Elevations as Existing

date 02.10.17 scale 1/100 @ A3 dwg. no. MPF-01 rev. A

Ian Ankers architecture
Building and Design Consultants
Ryecroft Farm, Rushton Spencer, Macclesfield, SK11 0RP
t 01260 546944
e ian@iankers.co.uk
w www.iankers.co.uk