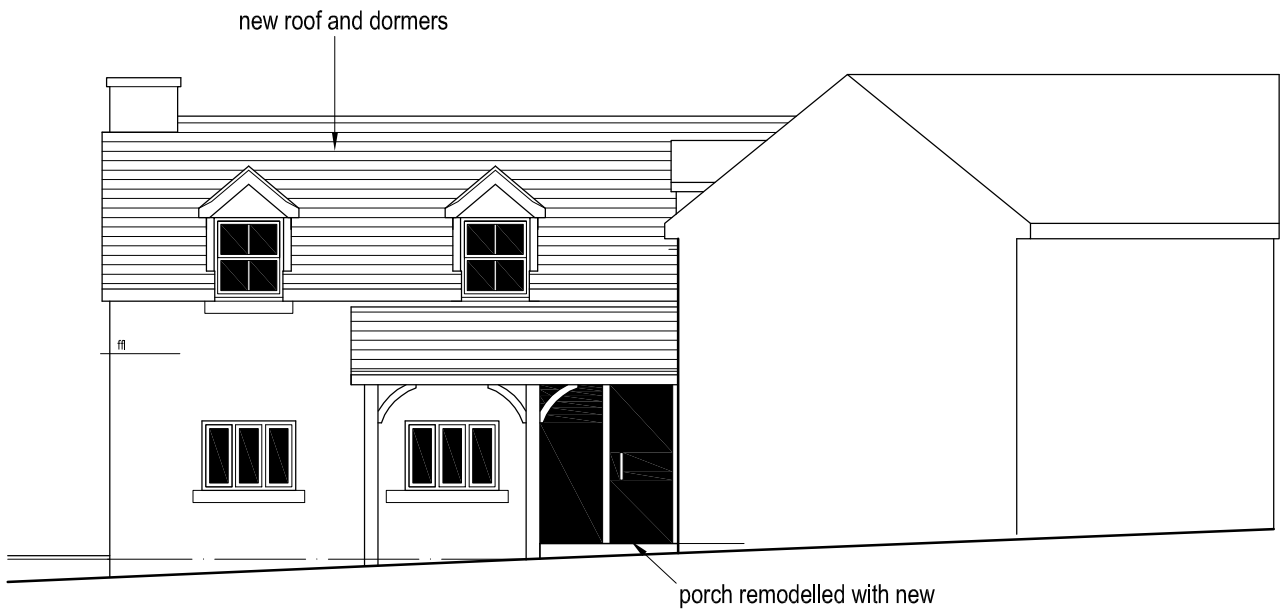

SIDE ELEVATION (S)

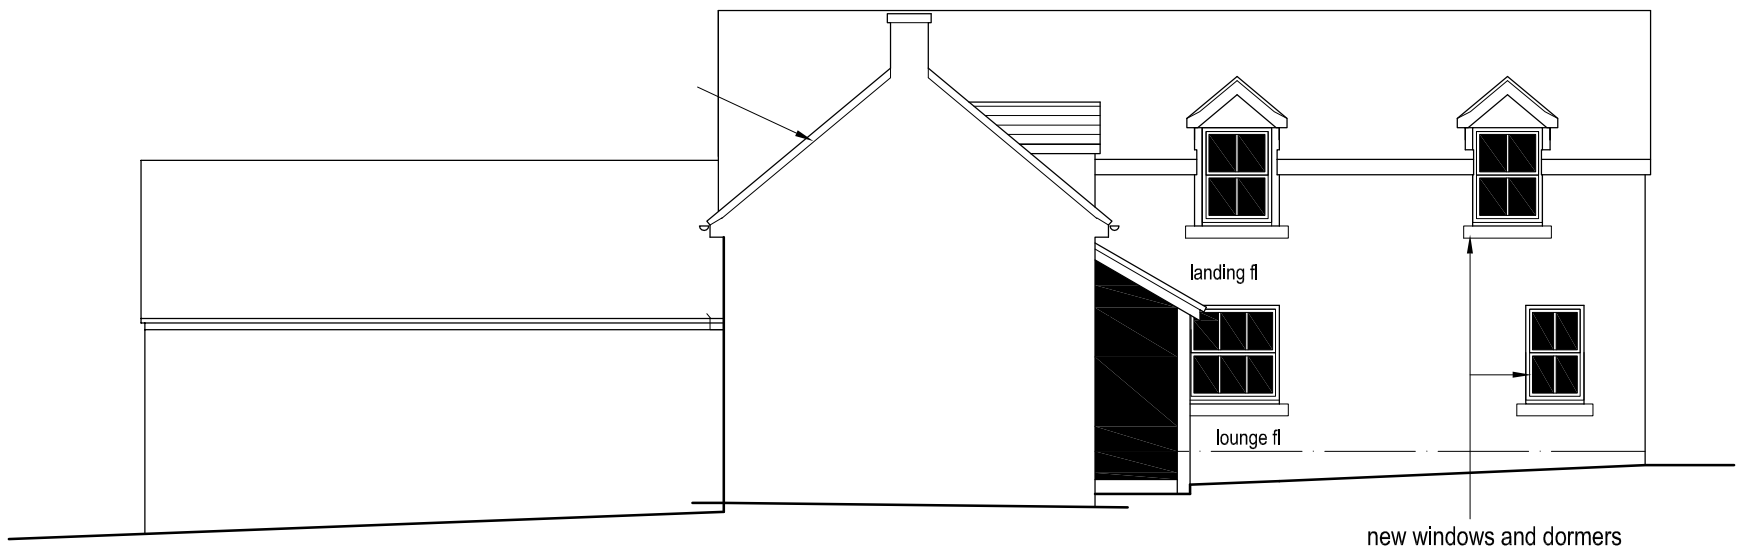

FRONT ELEVATION

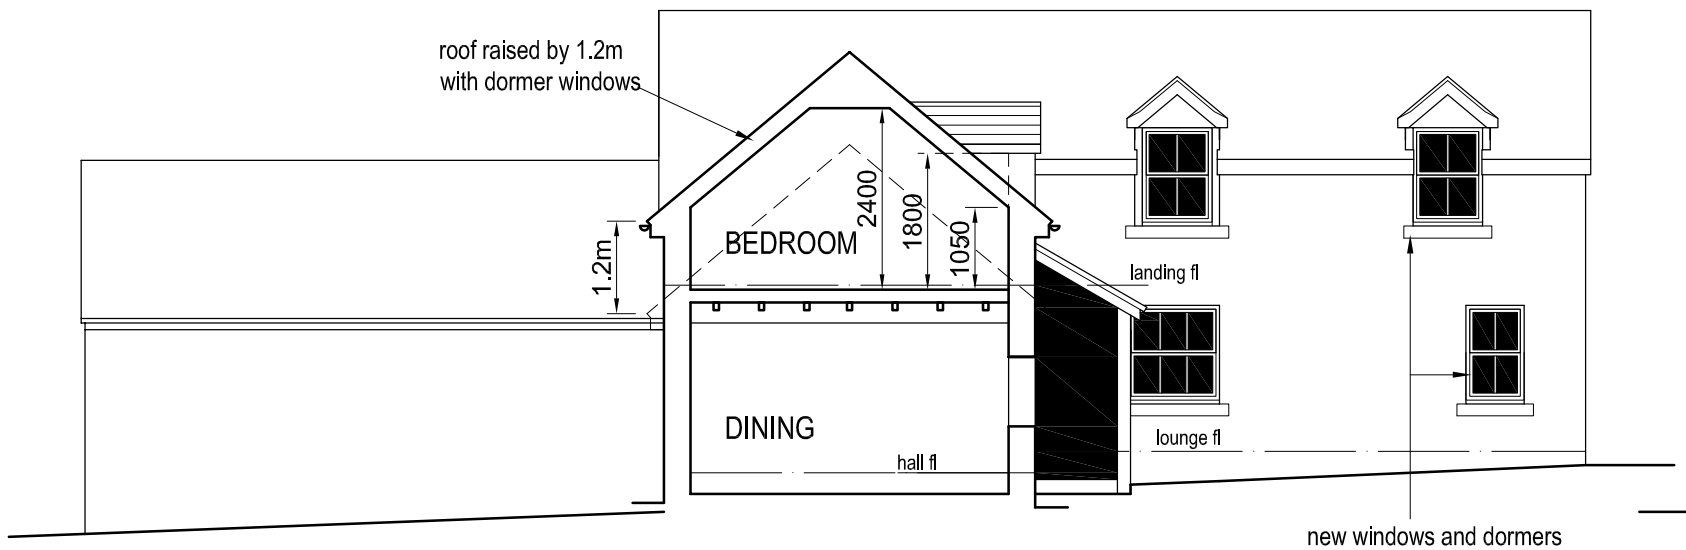

FRONT ELEVATION & SECTION
THROUGH FF EXTENSION

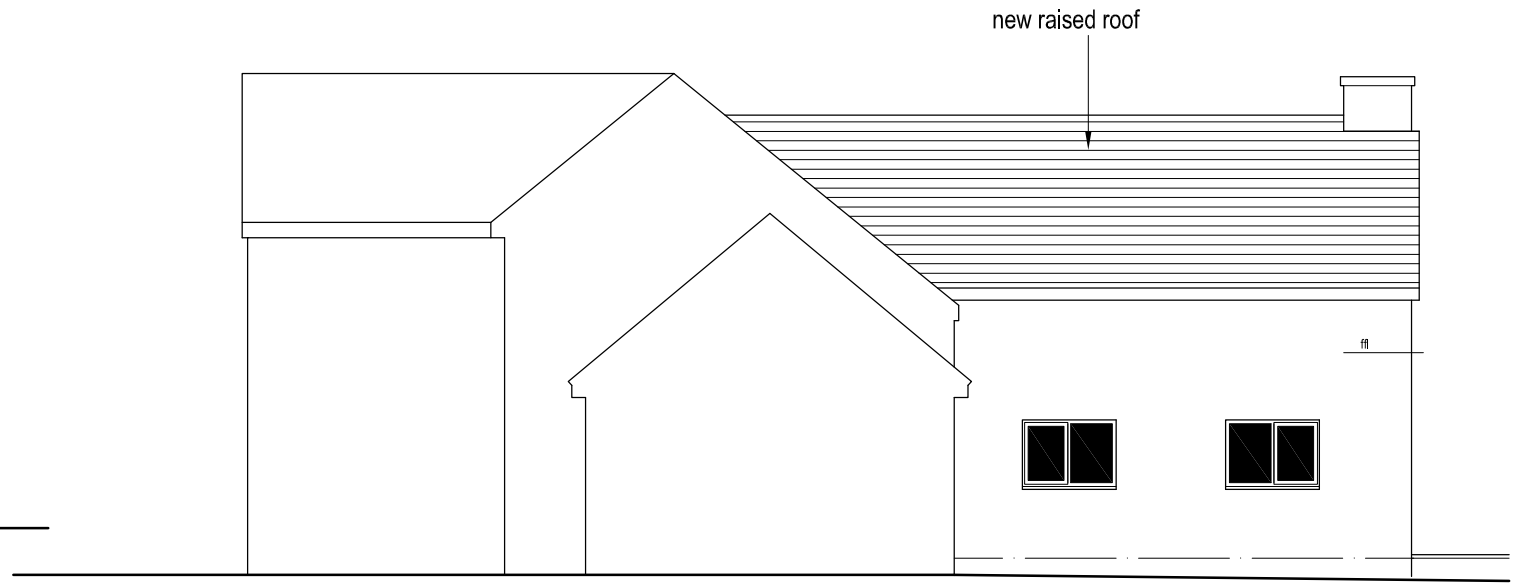

SIDE ELEVATION (N)

0 1 2 3 4 5m

job	Mount Pleasant Farm, Biddulph Moor Remodelling of Front of House		
title	Elevations as Proposed		
date 29.05.18	scale 1/100 @ A3	dwg. no. MPF-07	rev. .

Ian Ankers architecture
Building and Design Consultants
Ryecroft Farm, Rushton Spencer, Macclesfield, SK11 0RP
t 01260 546944
e ian@ianankers.co.uk
w www.ianankers.co.uk