| Revisions | | |
|---|---|---|
| . | . | . |

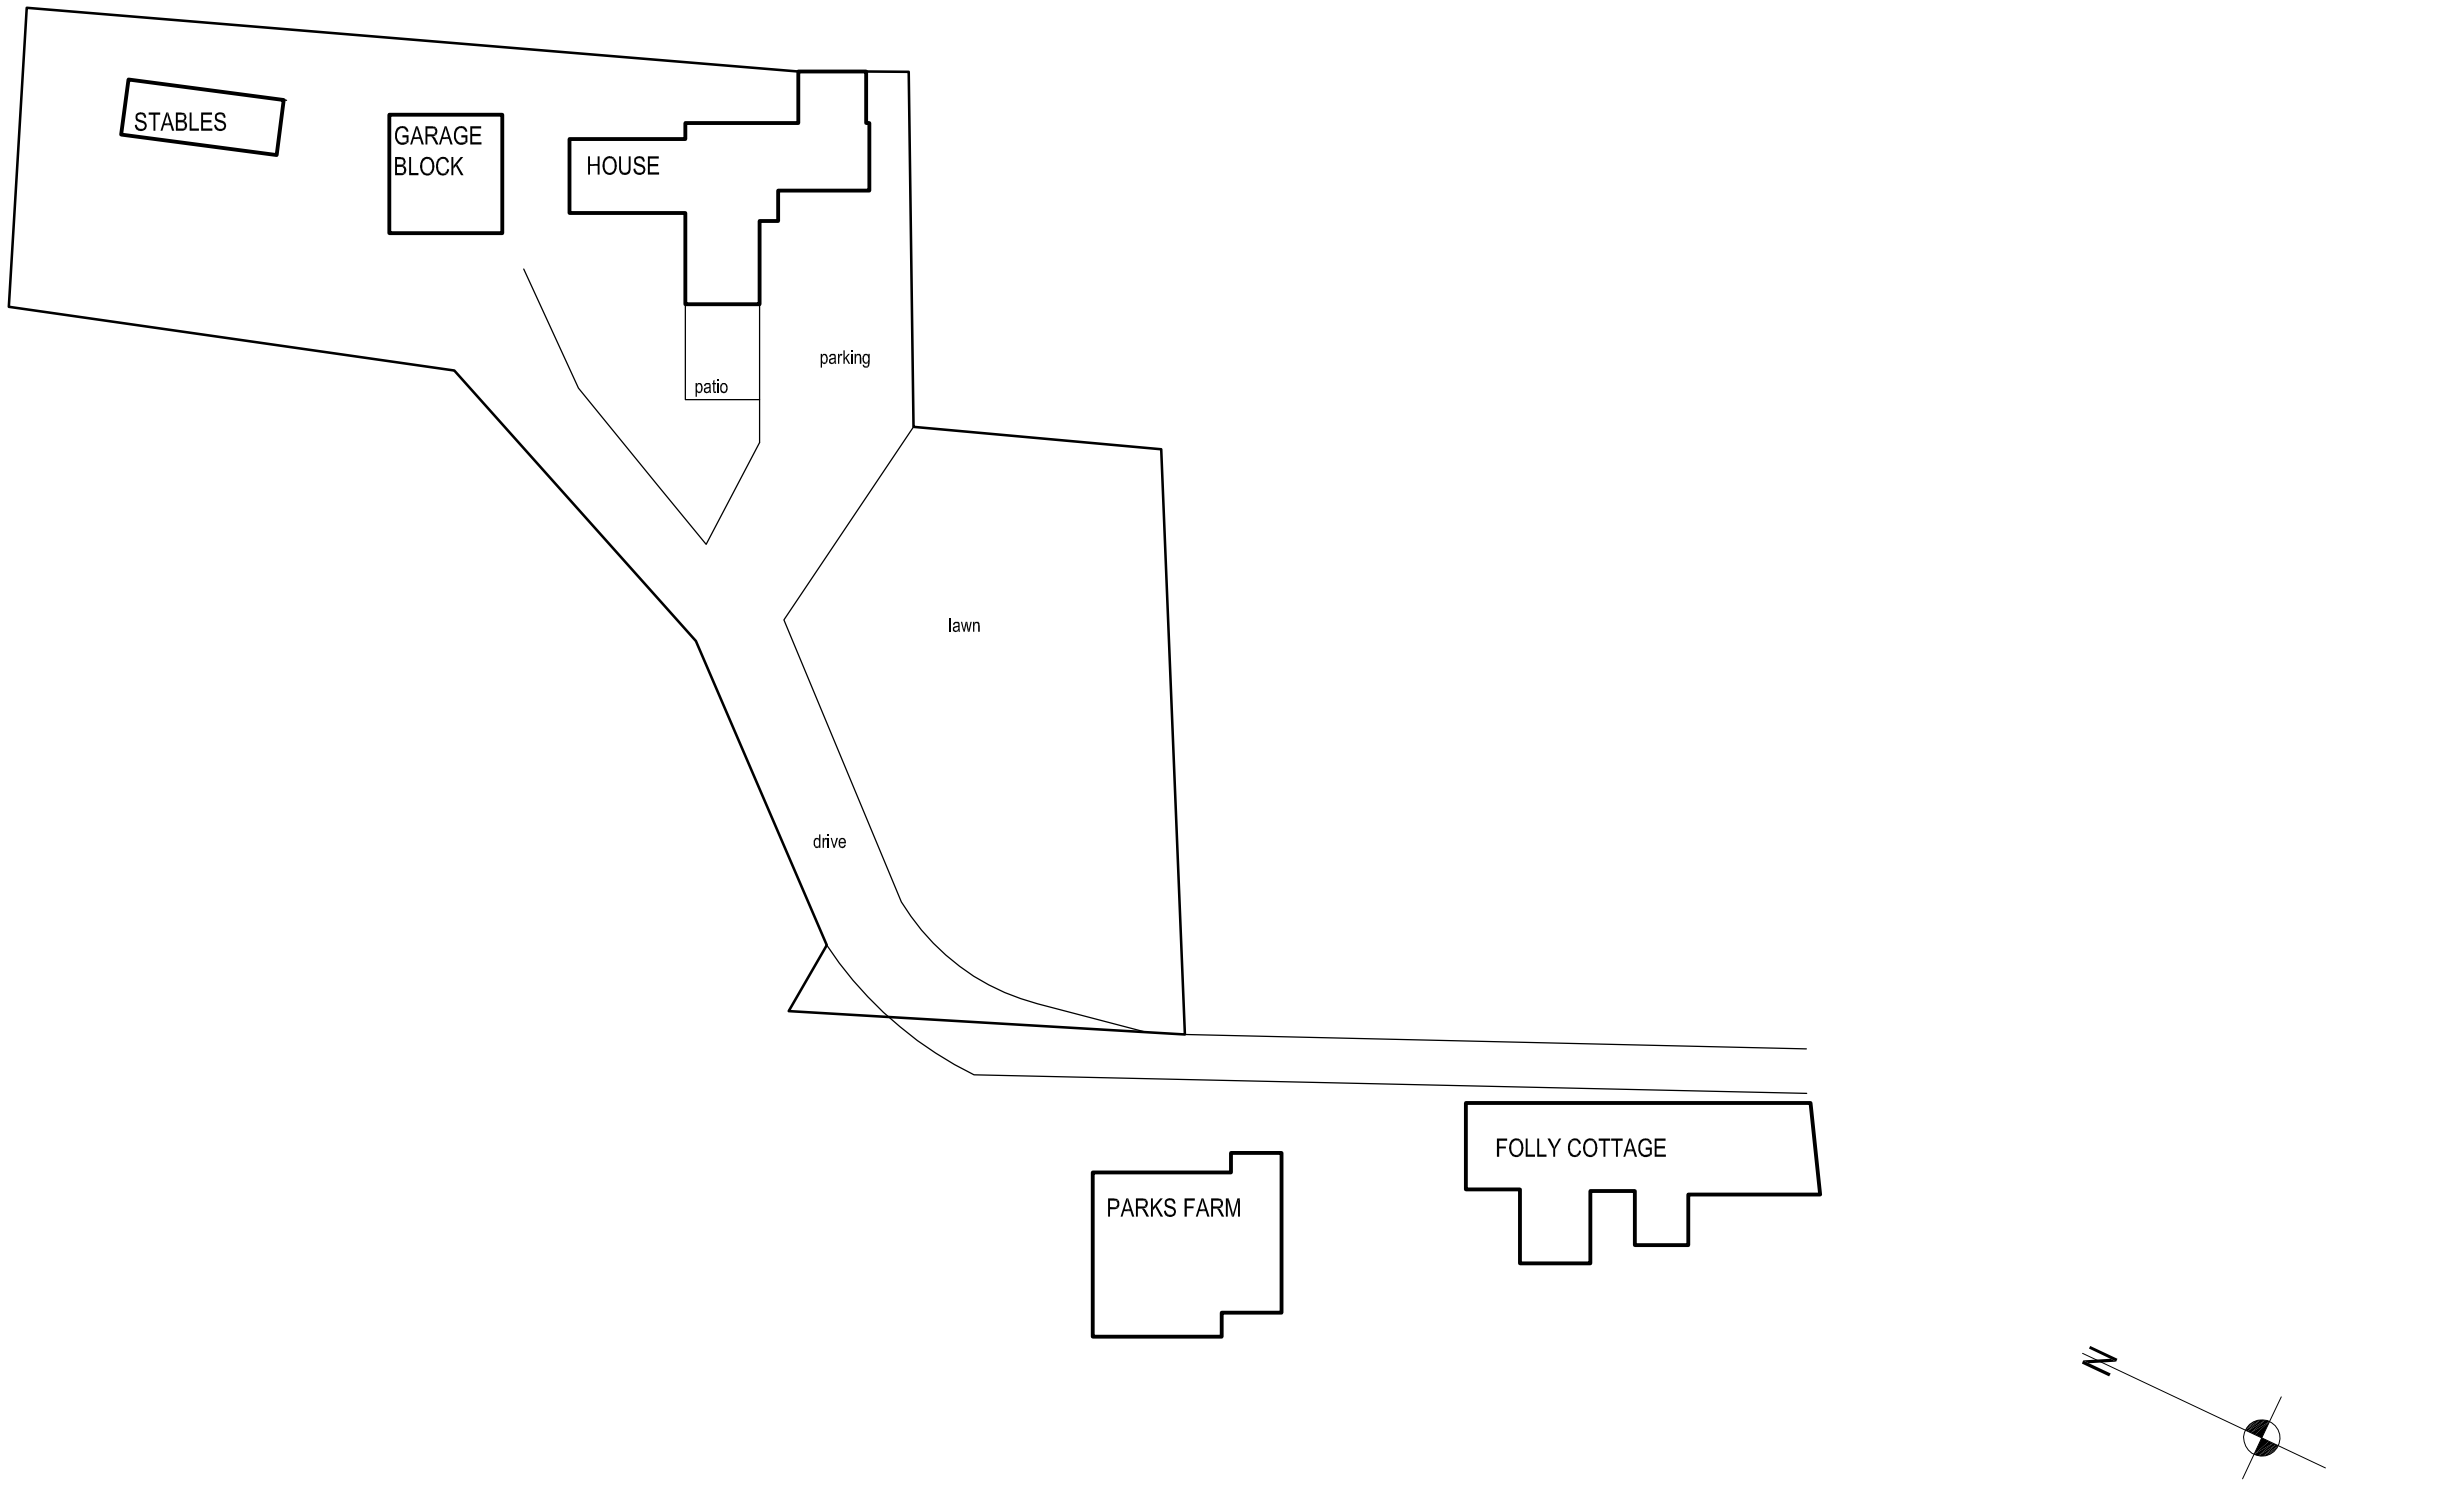


| | |
|---|---|
| job | Mount Pleasant Farm, Biddulph Moor<br>Remodelling of Front of House |
| title | Site & Block Plan |
| date | 29.05.18 |
| scale | 1/500 @ A3 |
| dwg. no. | MPF-08 |
| rev. | . |


Ian Ankers architecture
Building and Design Consultants
Ryecroft Farm, Rushton Spencer, Macclesfield, SK11 0RP
t 01260 546944
e ian@ianankers.co.uk
w www.ianankers.co.uk