


PLAN ON GROUND FLOOR

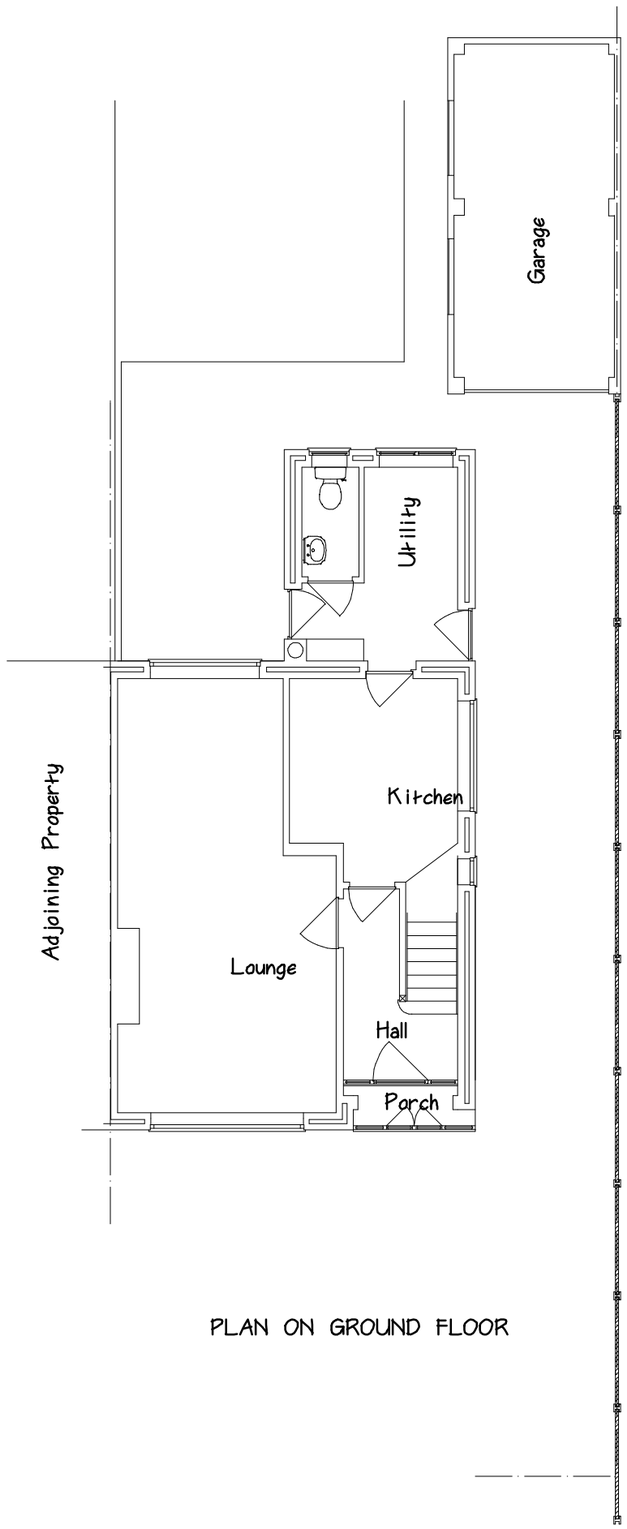


PLAN ON 1ST FLOOR




SIDE ELEVATION

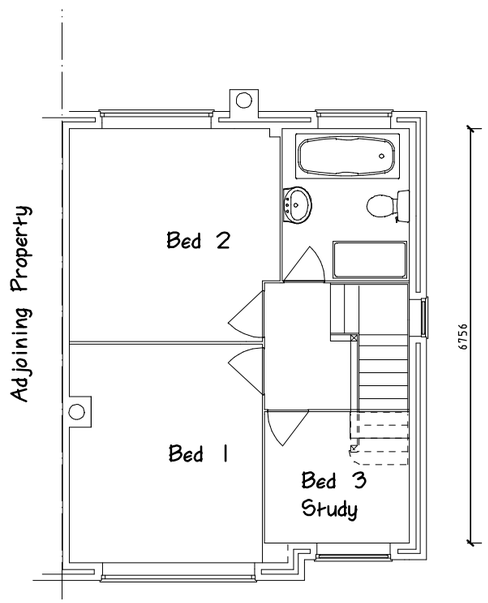


FRONT ELEVATION



SIDE ELEVATION

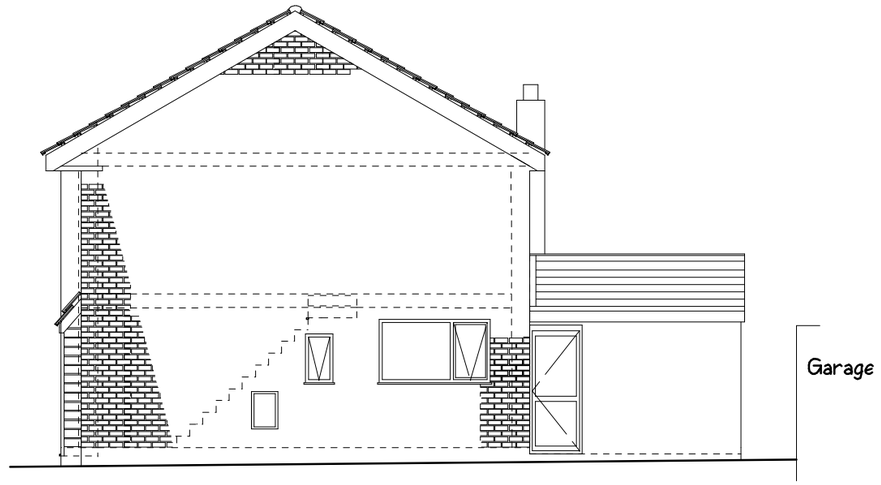


REAR ELEVATION

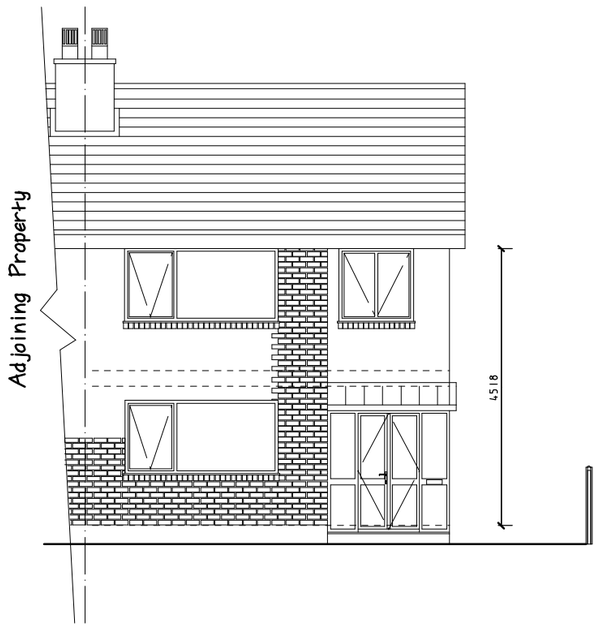


Peter A. Fuller
LOWER TEAN, ST10 4LT
mobile - 07941 856 709
e-mail - pa.fuller@btinternet.com

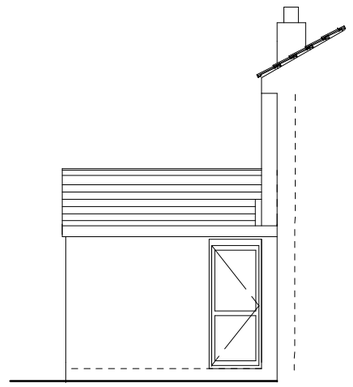Copyright in this drawing to remain the property of Peter A. Fuller - September 2017

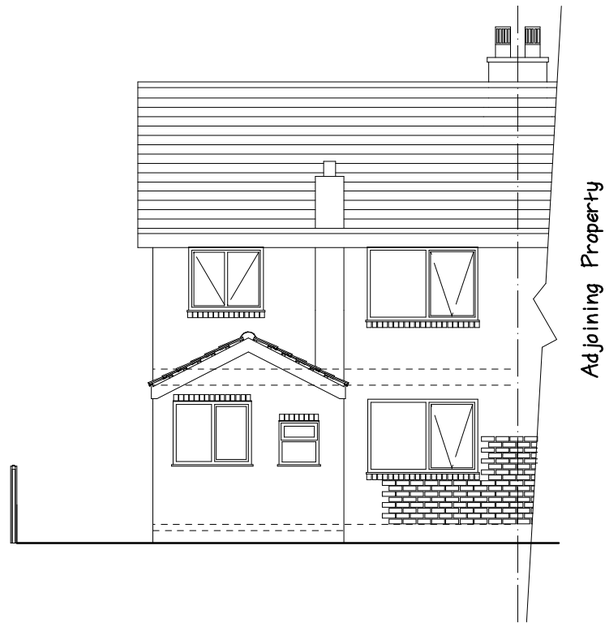07.06.18 - side elevbation added

Property at 10 Ferndale Close
BLYTHE BRIDGE
Staffordshire
ST11 9PQ

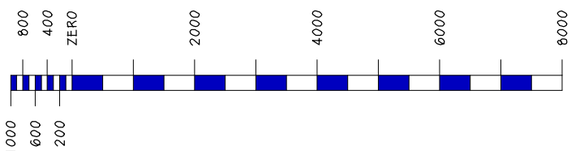AS EXISTING
Drawing No. C.1708.22 - GA1A
Scale 1 to 50 on A1
1 to 100 on A3