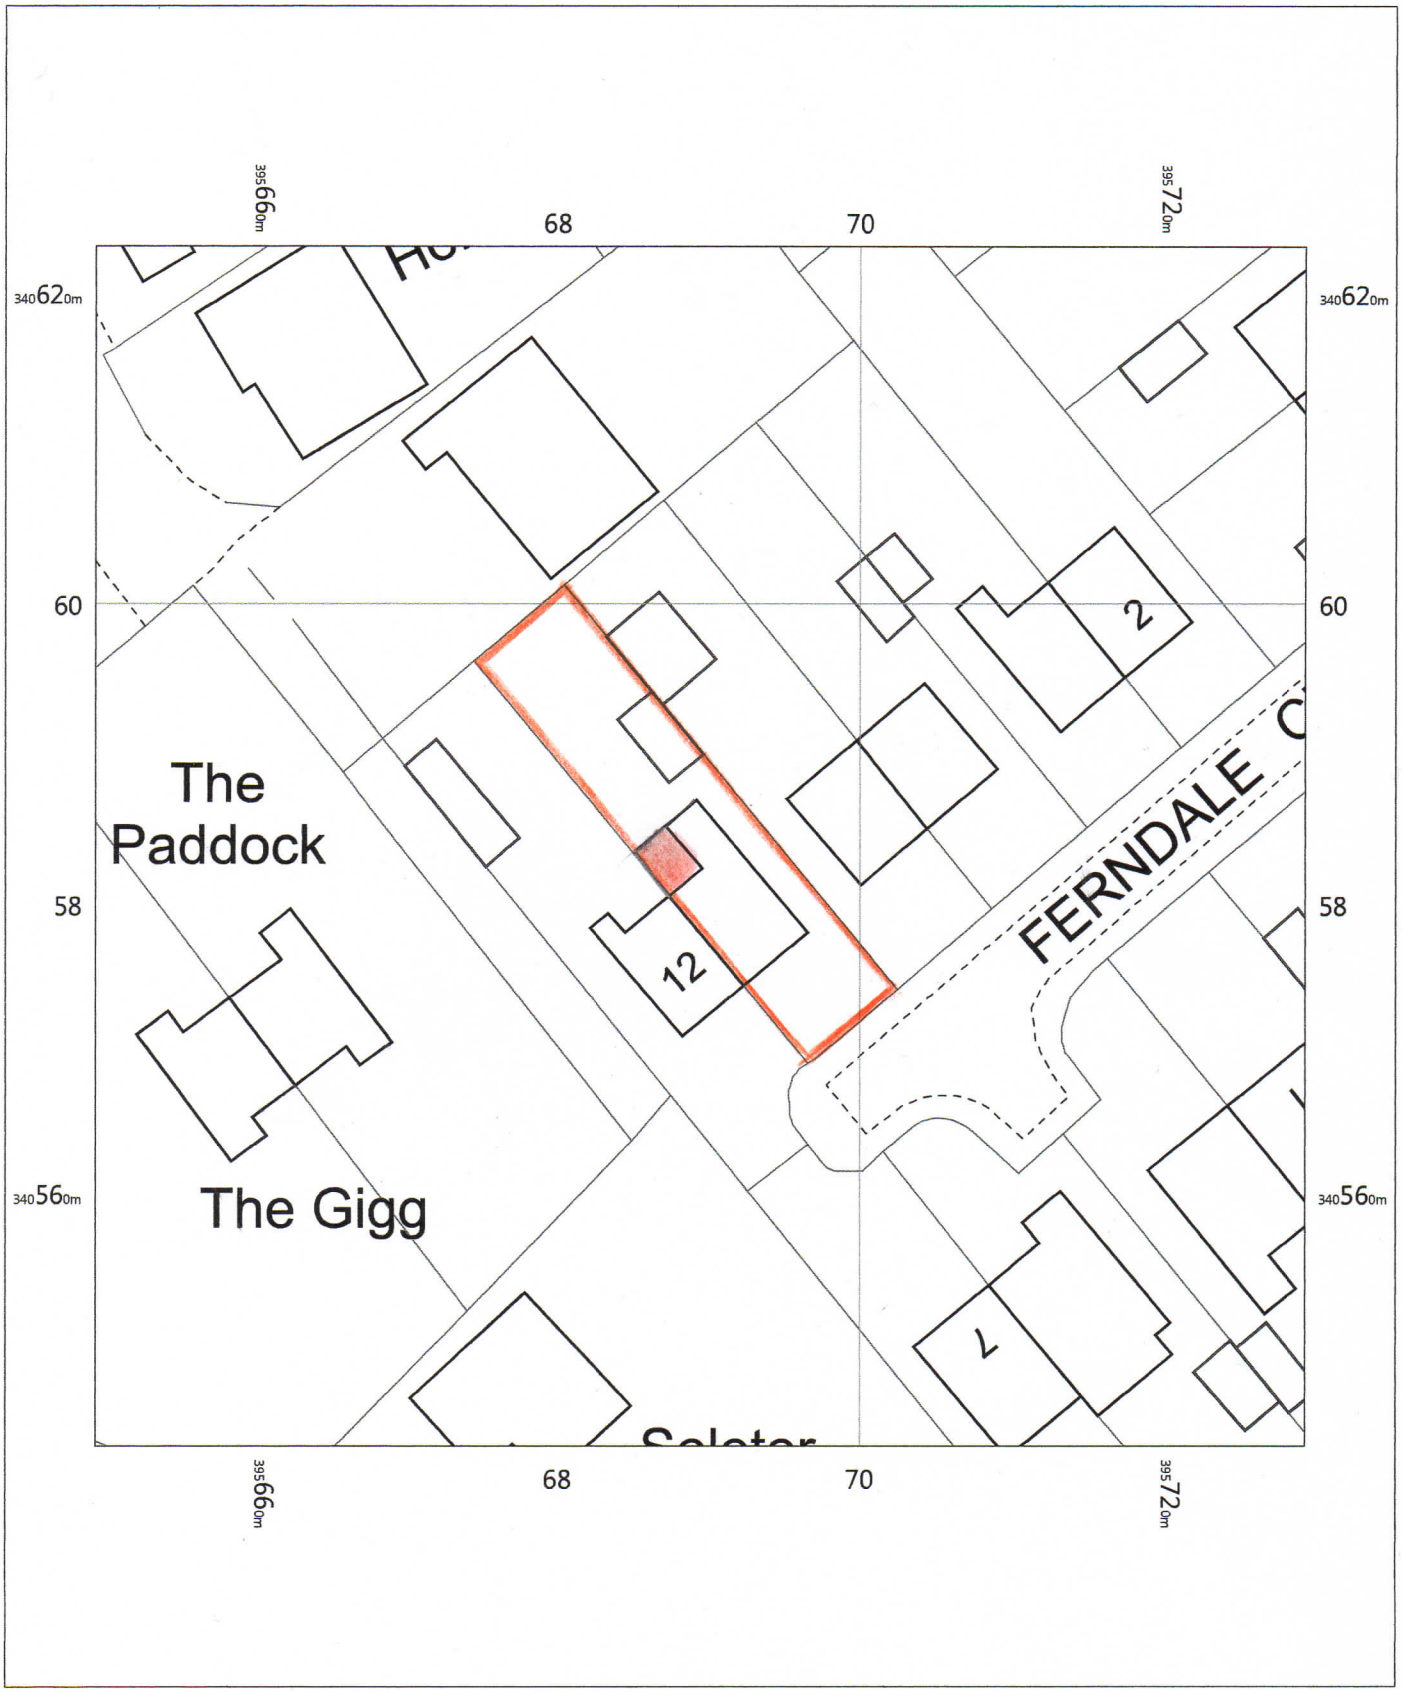

G.1708.22 - GA3. BLOCK PLAN

N

10 FERNDALE CL
BLYTHE BRIDGE
ST11 9PQ

OS MasterMap 1250/2500/10000 scale
Monday, February 26, 2018, ID: JJ-00693366
www.joanna-james.com

1:500 scale print at A4, Centre: 395689 E, 340584 N

©Crown Copyright Ordnance Survey. Licence no. 100019980

OS Data

JOANNA JAMES