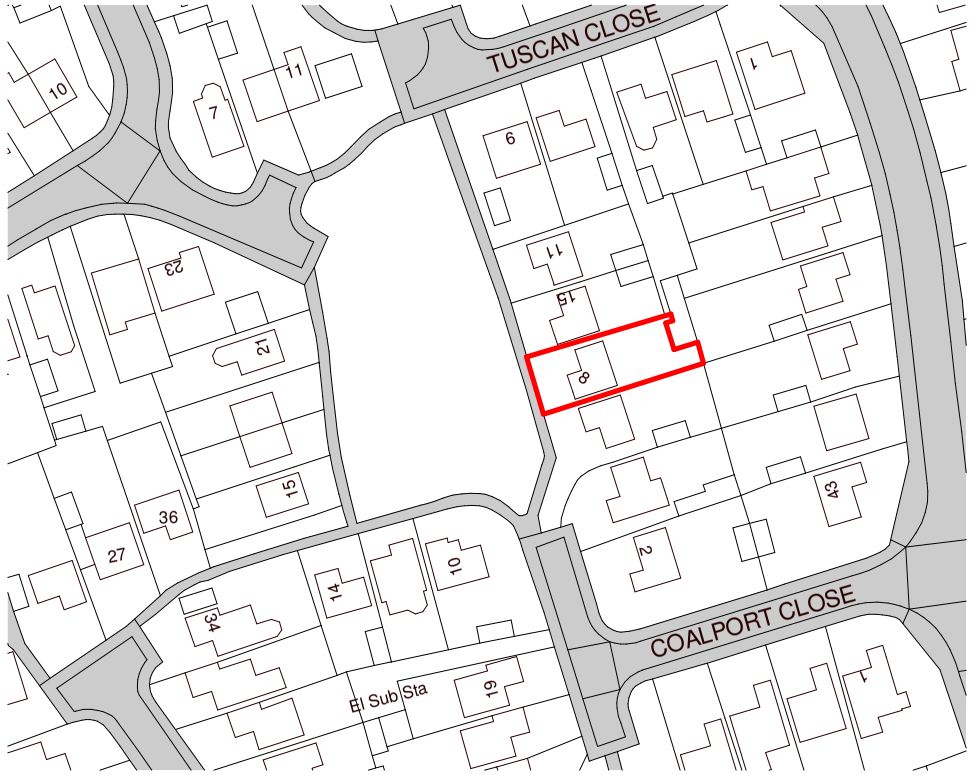

Ordnance Survey, (c) Crown Copyright 2018. All rights reserved. Licence number 100022432

1 Existing Location Plan

0102

SCALE 1 : 1250

Scale 1 : 1250

0 12.5 25 62.5 125 m

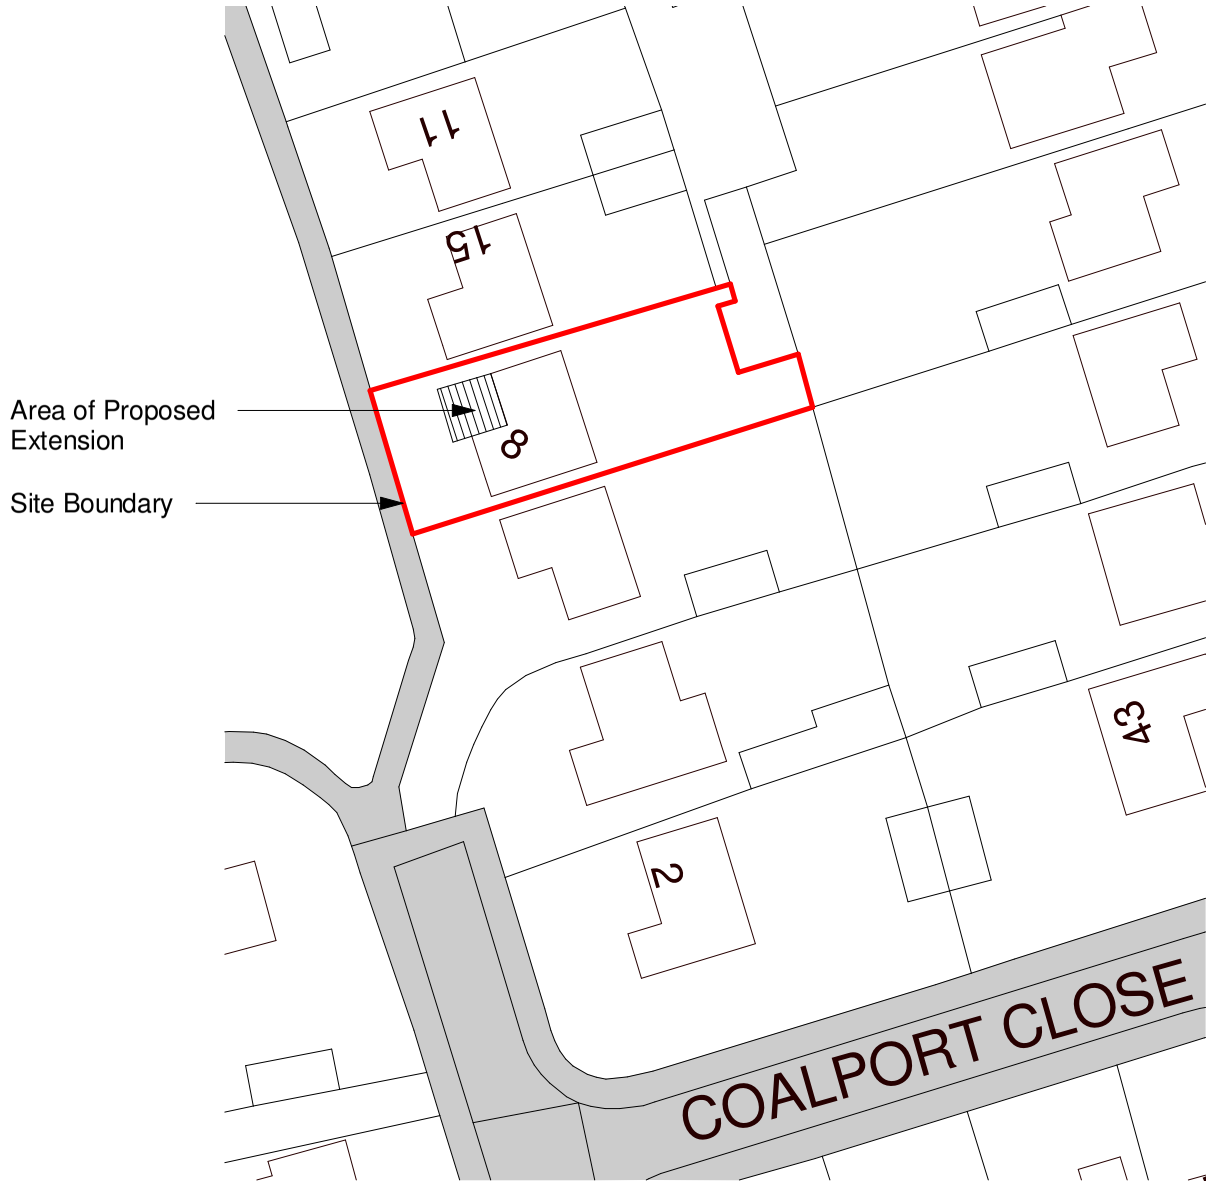

2 Proposed Block Plan

0102

SCALE 1 : 500

Scale 1 : 500

0 5 10 25 50 m

All heights, sizes and dimensions should be checked on site by the contractor before any work is put in hand.

Figured dimensions should be taken in preference to scaling and any errors or omissions reported to the architect at once

This drawing has been prepared in accordance with the CDM Construction Design and Management) and all foreseeable design risks to those involved or affected by construction have been avoided wherever possible

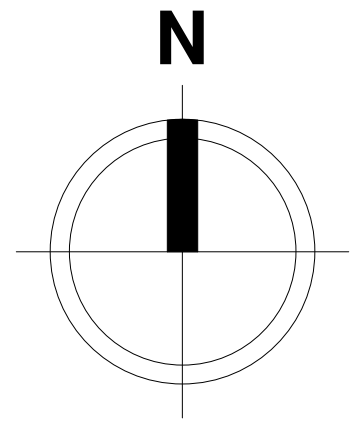

Rev	Date	By	Detail

Drawing status

S2

Client

Mrs S Keates

Project/Location

Single storey extension

Address
8 Coalport Close
Cheadle
Staffordshire
ST10 1DS

SMYTHEMAN ARCHITECTURAL

12 High Street
Tean, Stoke-on-Trent
ST10 4DZ
United Kingdom

T +44 (0)1538 722097
F +44 (0)1538 722185
mail@smytheman.co.uk
www.smytheman.co.uk

Drawing title

Location Plan & Proposed Block Plan

Scale(s)	Date	Drawn	Checked	Job No.
As indicated @A3	05/25/18	JK	SS	3089

Drawing number **Revision**

SK-SA-XX-XX-DR-A-0102

\\NAS-6E-EB-28\Documents\Drawings\Current Drawings\3089 KEATES\01-Architectural\01 WIP\CAD\SK-SA-XX-XX-M3-A_8_Coalport_Close (Scheme 2).rvt