All heights, sizes and dimensions should be checked on site by the contractor before any work is put in hand.

Figured dimensions should be taken in preference to scaling and any errors or omissions reported to the architect at once

This drawing has been prepared in accordance with the CDM (Construction Design and Management) and all foreseeable design risks to those involved

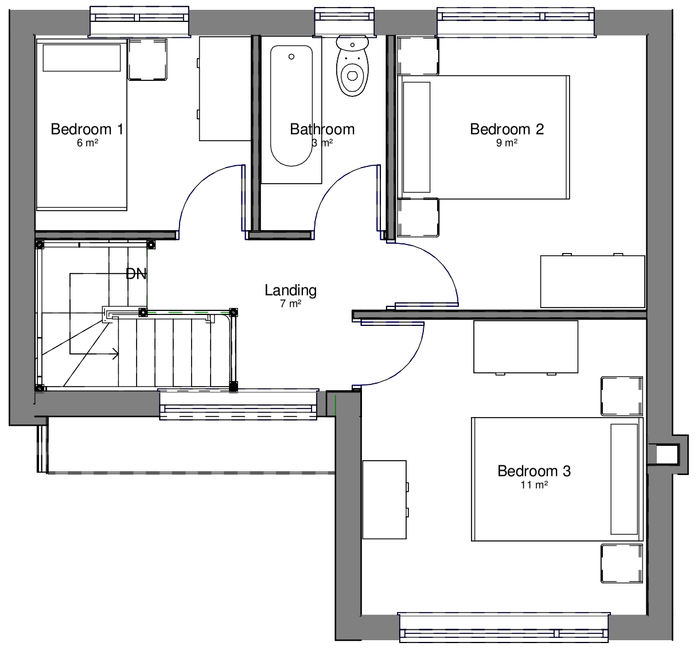

Existing First Floor Plan
SCALE 1 : 50

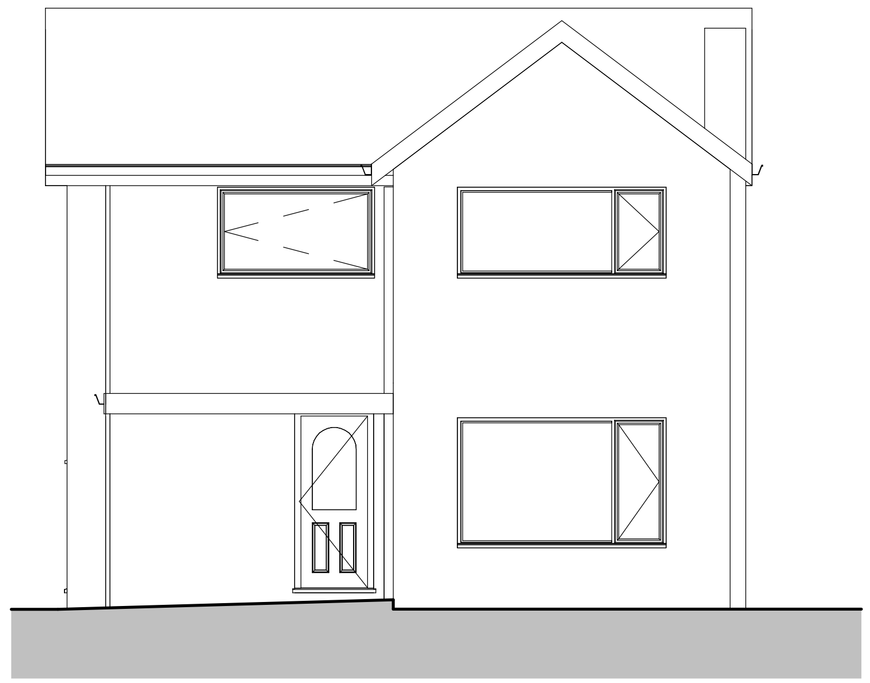

Existing West Elevation
SCALE 1 : 50

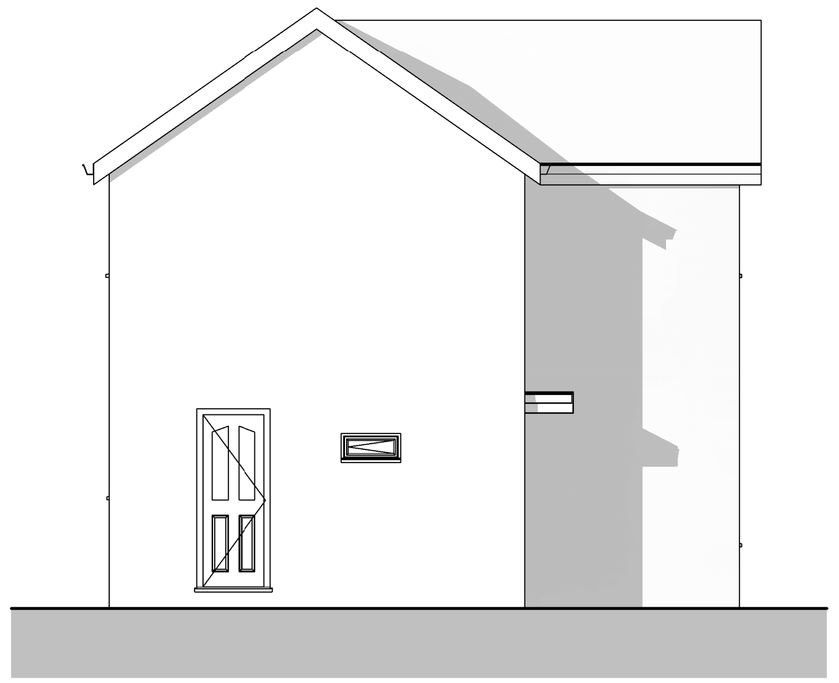

Existing South Elevation
SCALE 1 : 50

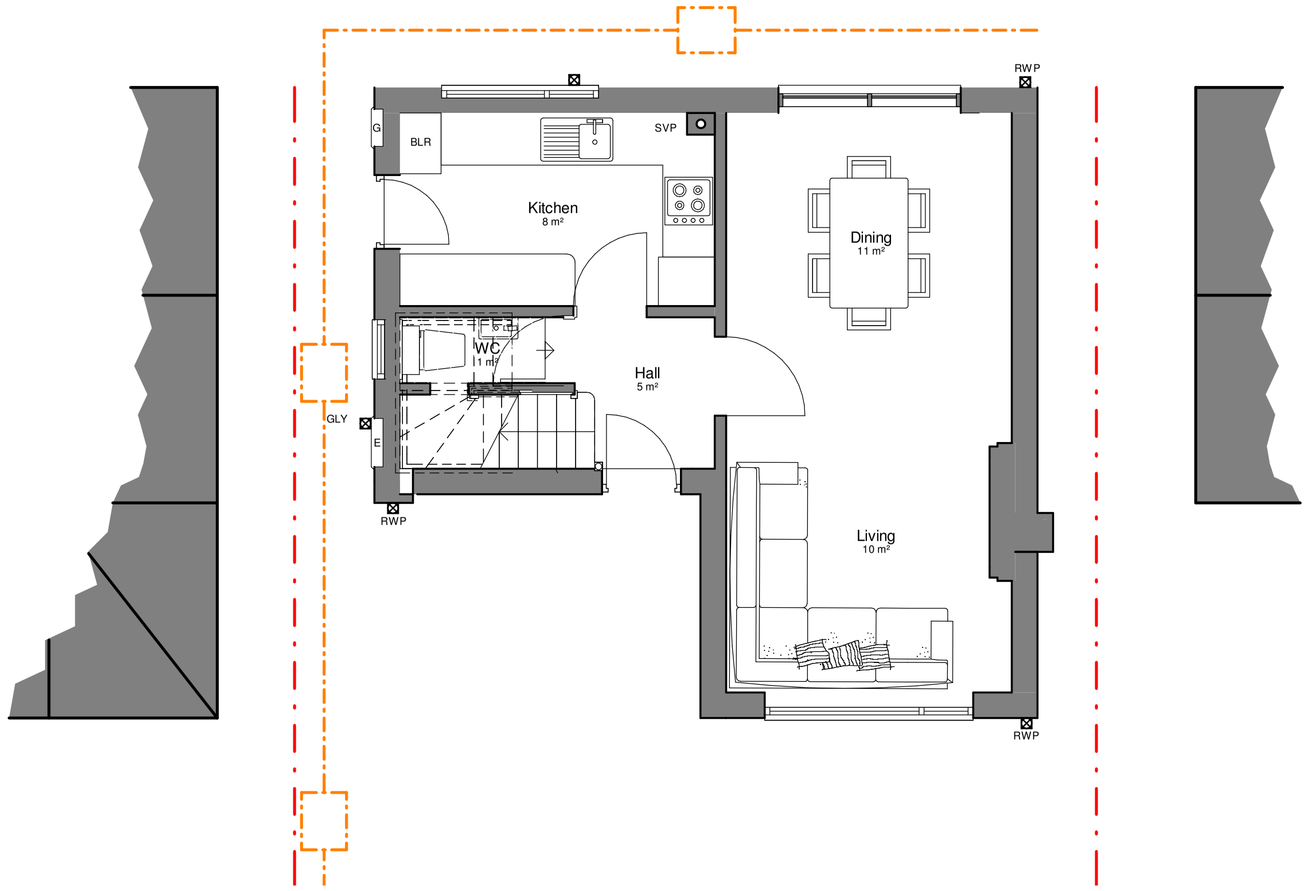

Existing Ground Floor Plan
SCALE 1 : 50

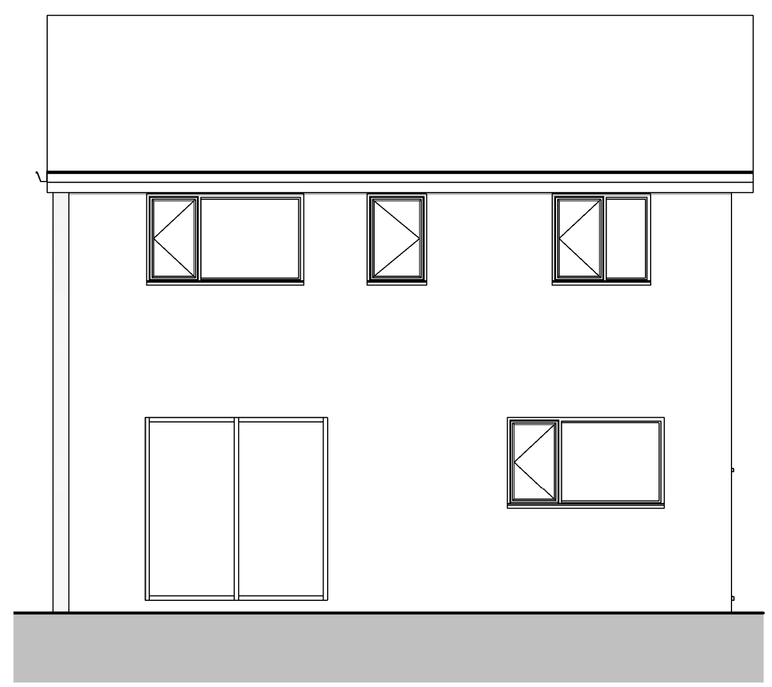

Existing East Elevation
SCALE 1 : 50

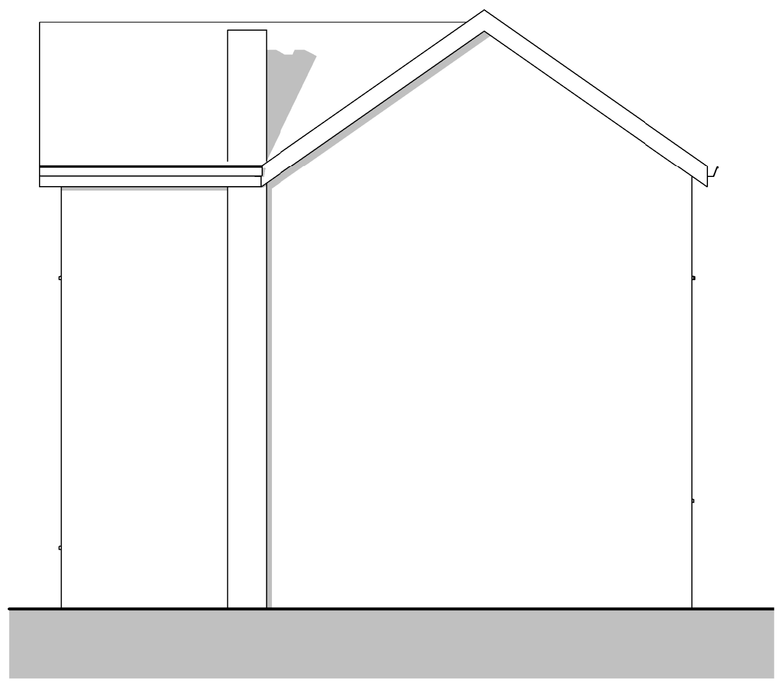

Existing North Elevation
SCALE 1 : 50

Scale 1 : 50

0 0.5 1 2.5 5 m

Rev	Date	By	Detail

Drawing status
S2

Client
Mrs S Keates

Project/Location
Single storey extension

Address
8 Coalport Close
Cheadle
Staffordshire
ST10 1DS

SMYTHEMAN ARCHITECTURAL
12 High Street
Tean
Stoke-on-Trent
ST10 4DZ
United Kingdom
T +44 (0)1538 722097
F +44 (0)1538 722185
mail@smytheman.co.uk
www.smytheman.co.uk

Drawing title
Existing Survey

Scale(s)	Date	Drawn	Checked	Job Number
1 : 50 @A1	25/04/18	JK	BJ	3089

Drawing number SK-SA-XX-XX-DR-A-0201 **Revision**

\\NAS-6E-EB-28\Documents\Drawings\Current Drawings\3089 KEATES\01-Architectural\01 WIP\CAD\SK-SA-XX-XX-M3-A_8_Coalport_Close (Scheme 2).rvt