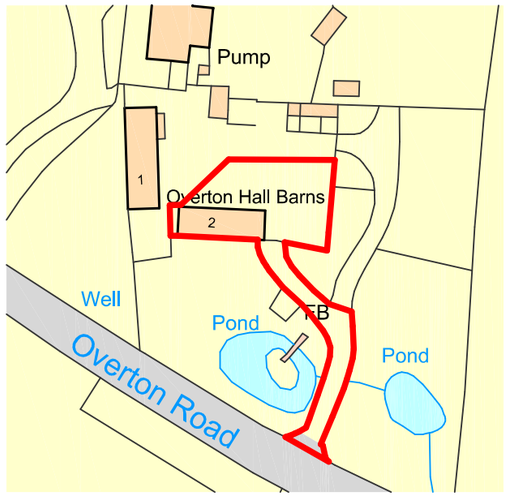

Ordnance Survey, (c) Crown Copyright 2018. All rights reserved. Licence number 100022432

Metres

10 20 30 40 50 60 70 80 90 100

SCALE 1:1250

Site location plan 1:1250

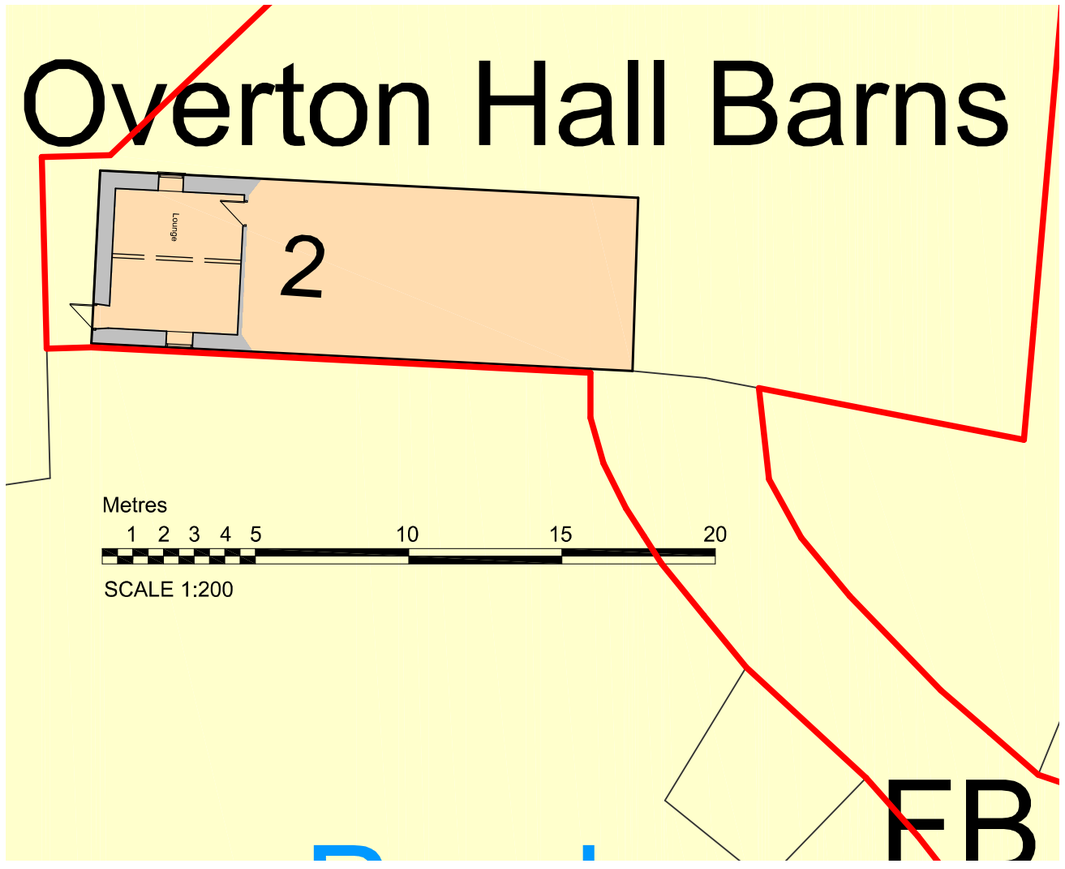

Site plan as existing 1:200

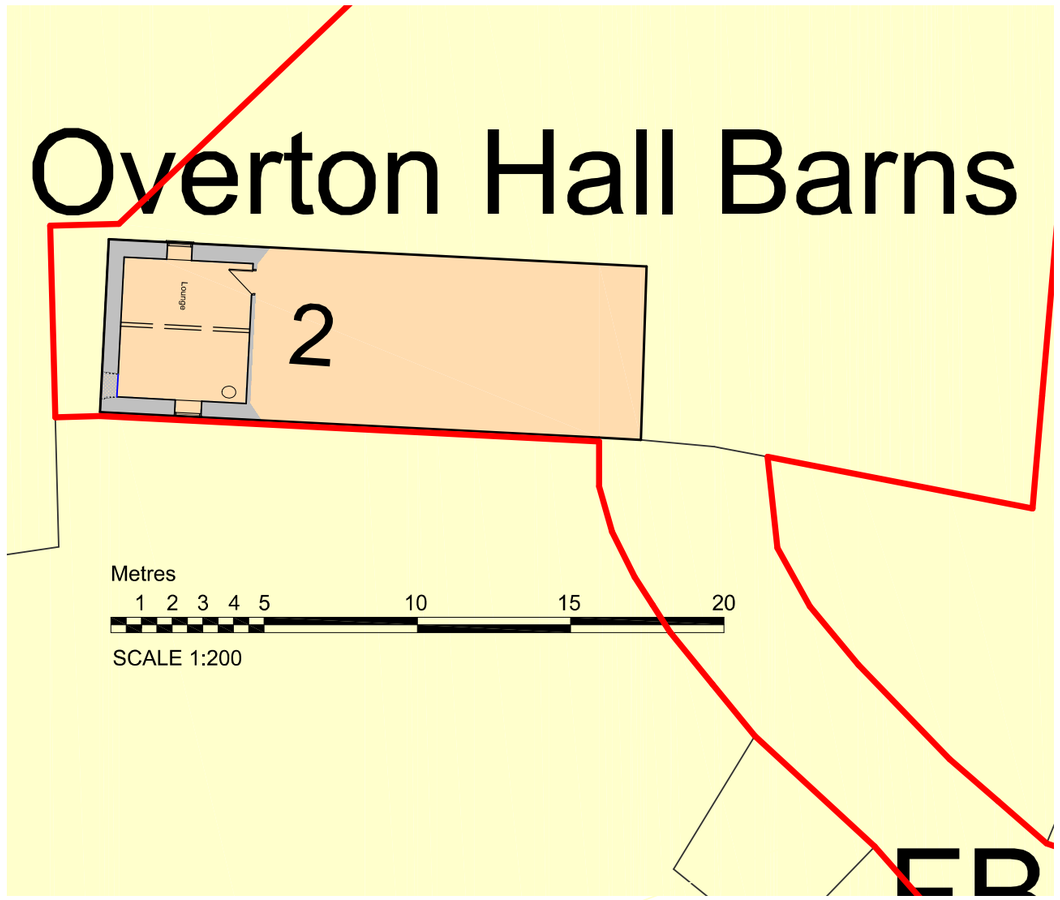

Site plan as proposed (no change) 1:200

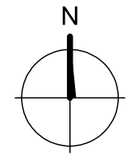

DBD Architectural Consultancy Ltd ©2018

1. Copyright is vested with DBD Architectural Consultancy Ltd.

2. All dimensions to be checked on site before proceeding.

3. Contractor to check/adjust dimensions of new work to suit existing conditions.
Do not assume existing structure or details are plumb, square or level.

4. Contractor must notify the architect of any discrepancies before proceeding.

5. All drawings to be read in conjunction with all other consultants drawings and specs.

Rev	Date	Description

DBD Architectural Consultancy

DBD Architectural Consultancy Ltd
50 Broad Street, Leek,
Staffordshire, ST13 5NS
01538 383118
mail@dbdconsultants.co.uk
www.dbdconsultants.co.uk

Client: Mr Metcalf & Mrs Judge
2 Overton road
Congleton CW12 3QW

Project: Proposed alterations

Title: Site location plans

Stage: Planning

Size:	Date:	Job No:
A3	31.05.18	1821-100

Scale: 1:1250 & 1:200

Drawing Number: PL 01