


Rev.	Drawn	Comments	Date

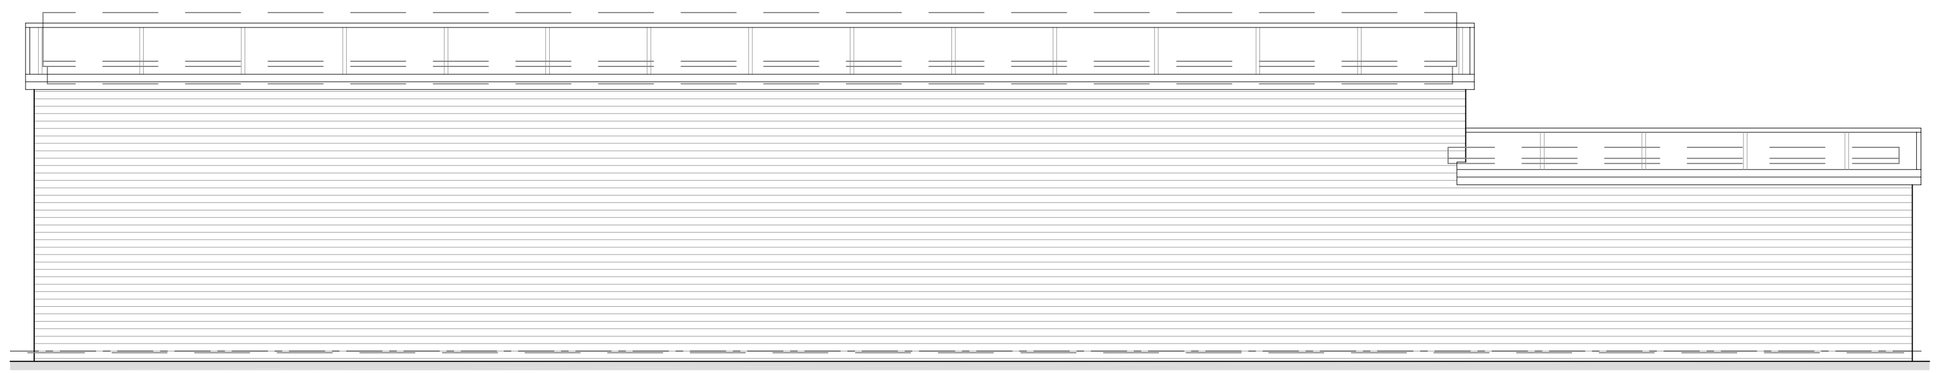


Harveys Lane Elevation

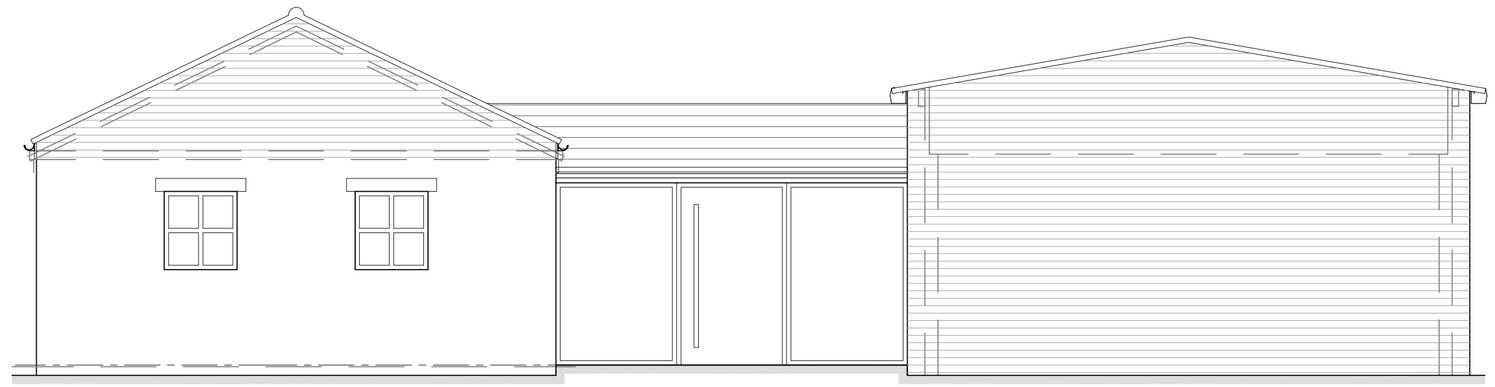


Driveway Elevation

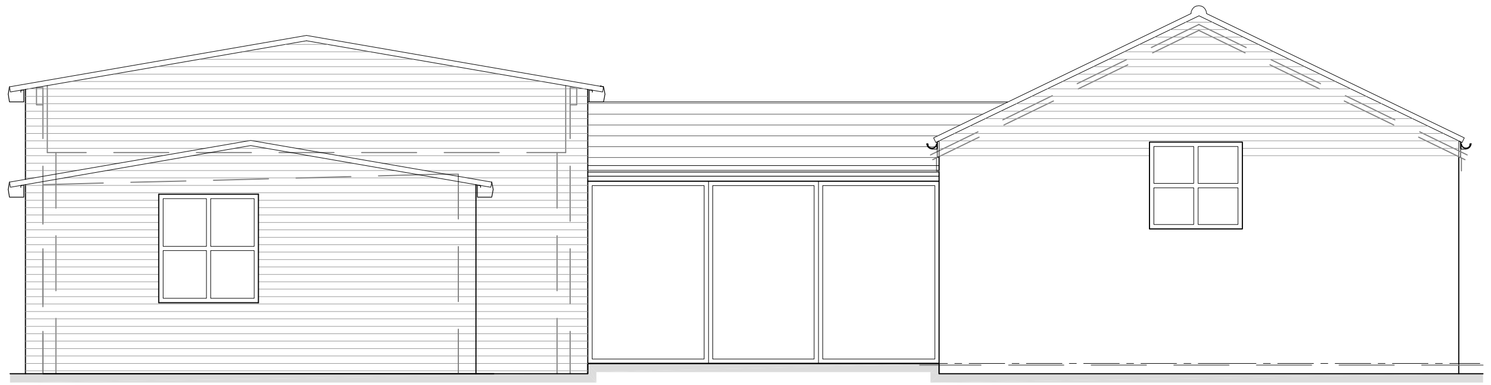


Side Elevation

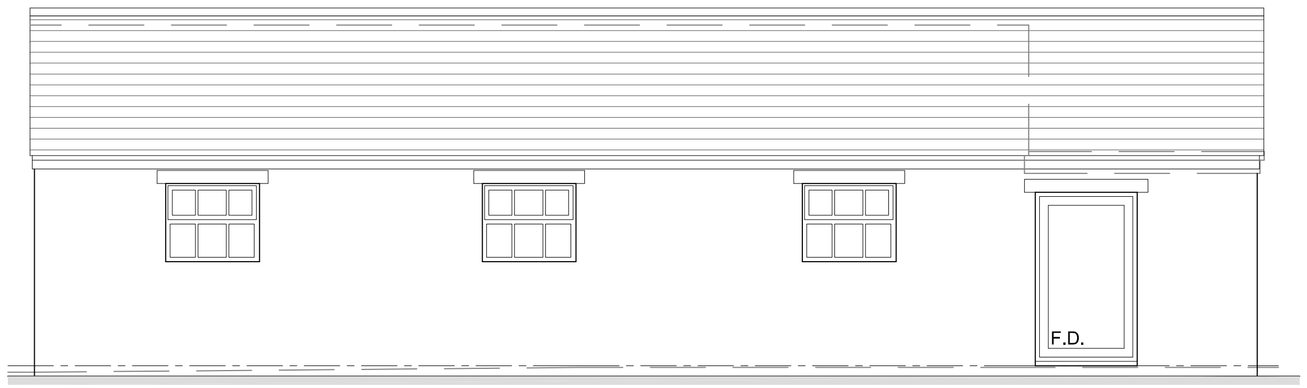


Rear Elevation

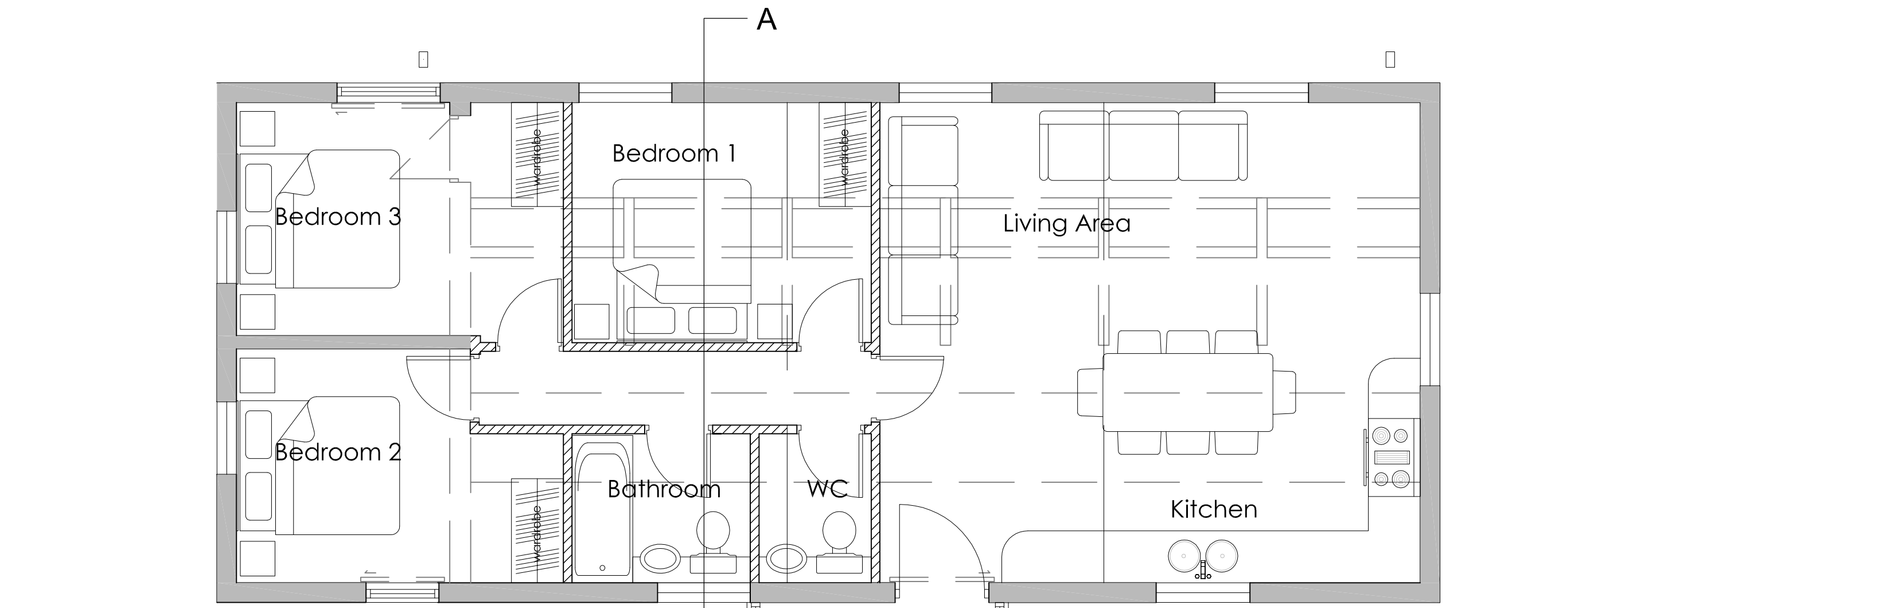

Barn 2

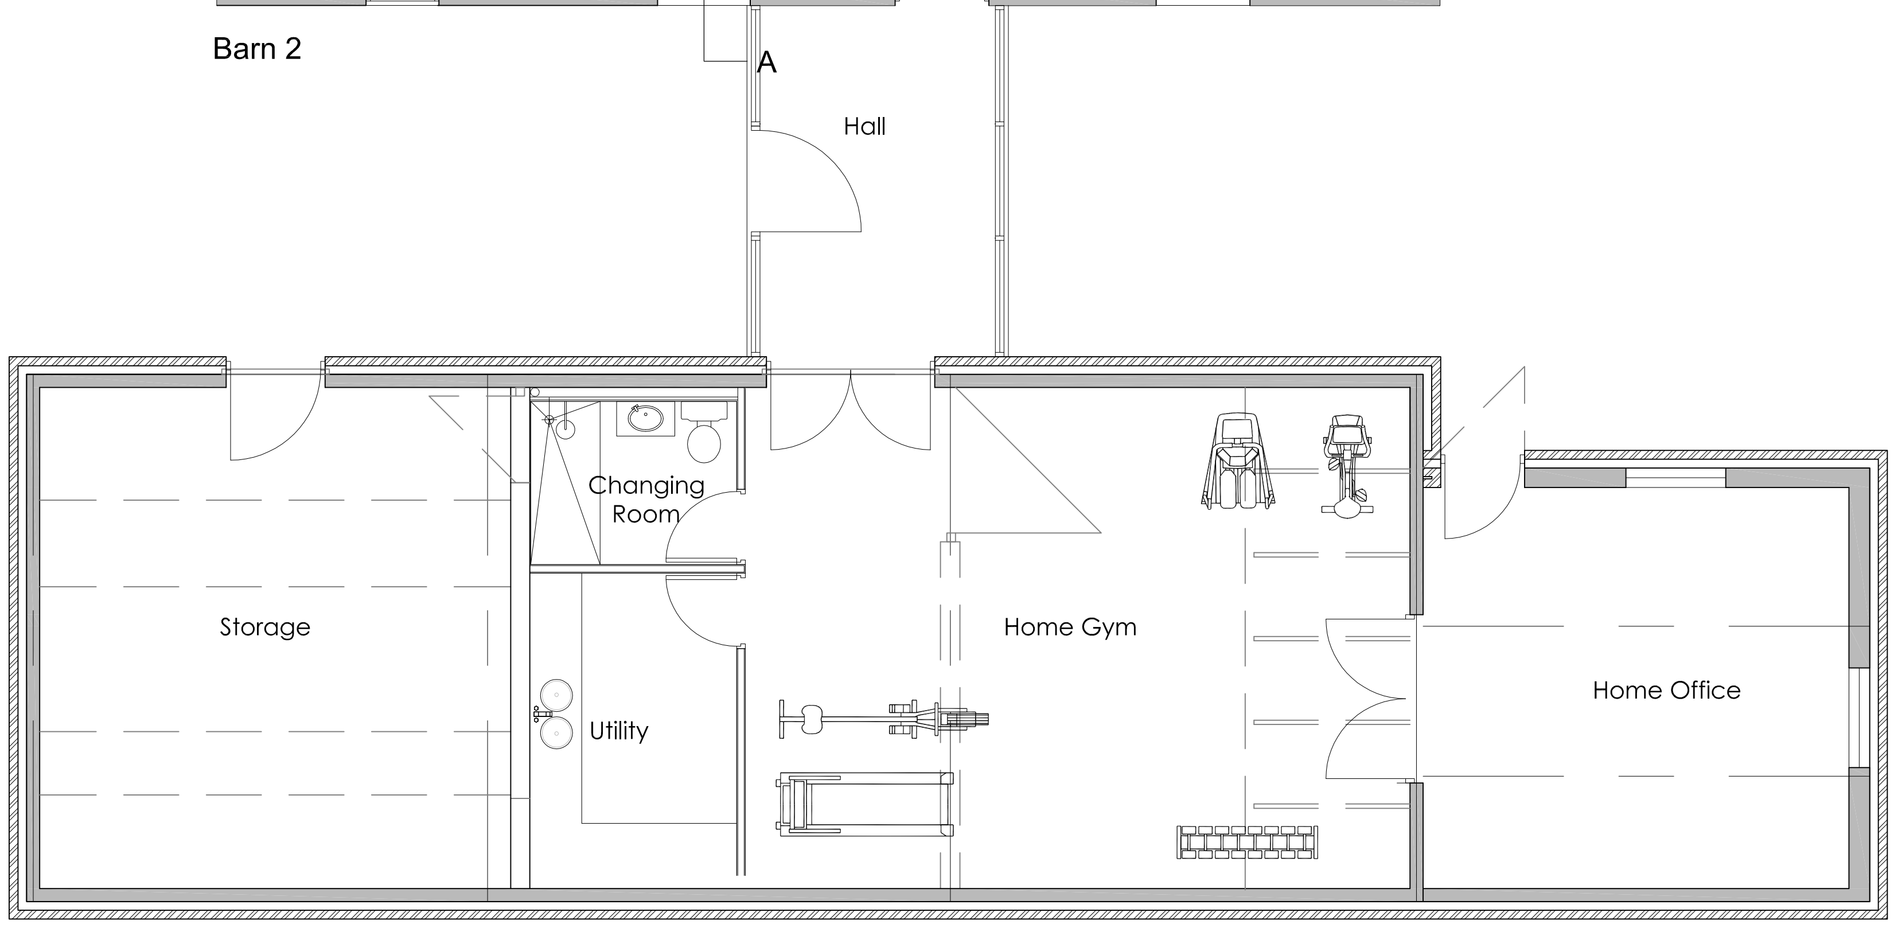

Barn 1

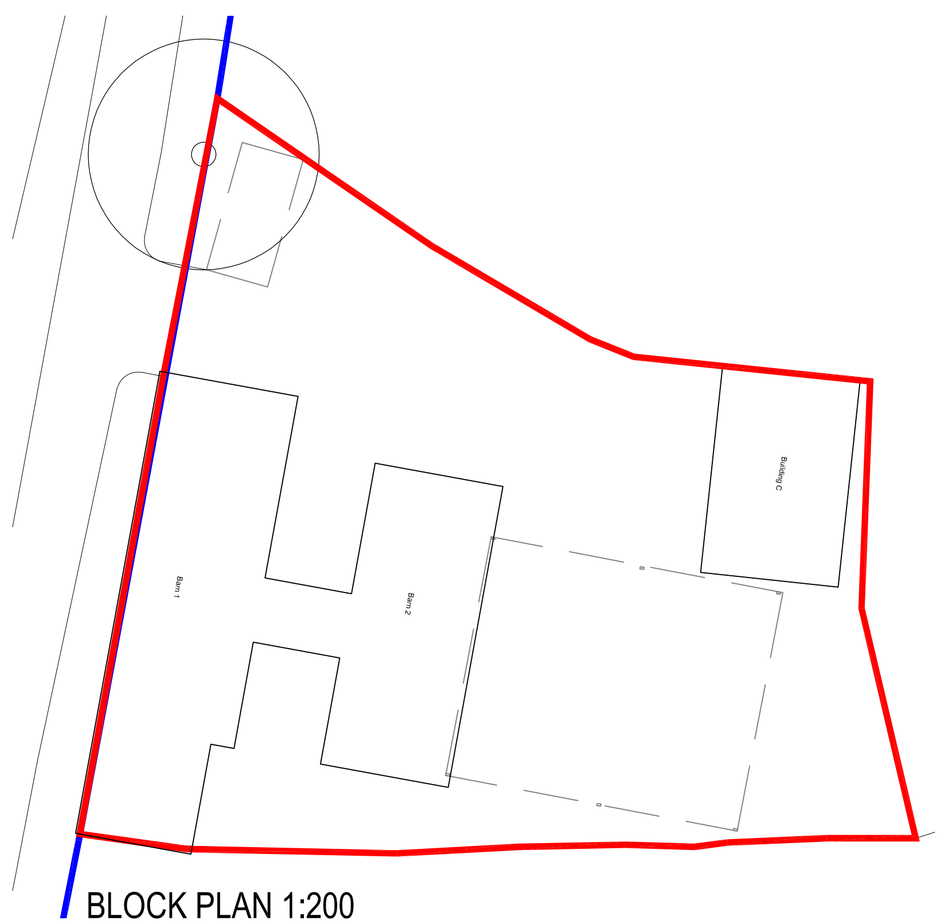

BLOCK PLAN 1:200

MODE
Architects & Development
01782 479644
admin@mode-uk.com
www.mode-uk.com
Pennant House Salem Street Stoke-on-Trent

Client Mr & Mrs Chadwick

Project Conversion of Barns at Harveys Lane, Kingsley Moor

Title Plans & Elevations as Proposed

Status Planning

Scale @A1	Date	Drawn	Checked
1:50	Sept 17	KJM	

Drawing No. 17 036 AL(0)13 | Rev A

File Ref:

This drawing is subject to Copyright & must not be copied or reproduced without consent. Figured dimensions only are to be taken from this drawing. All contractors must visit the site and be responsible for taking and checking all dimensions relative to their work.