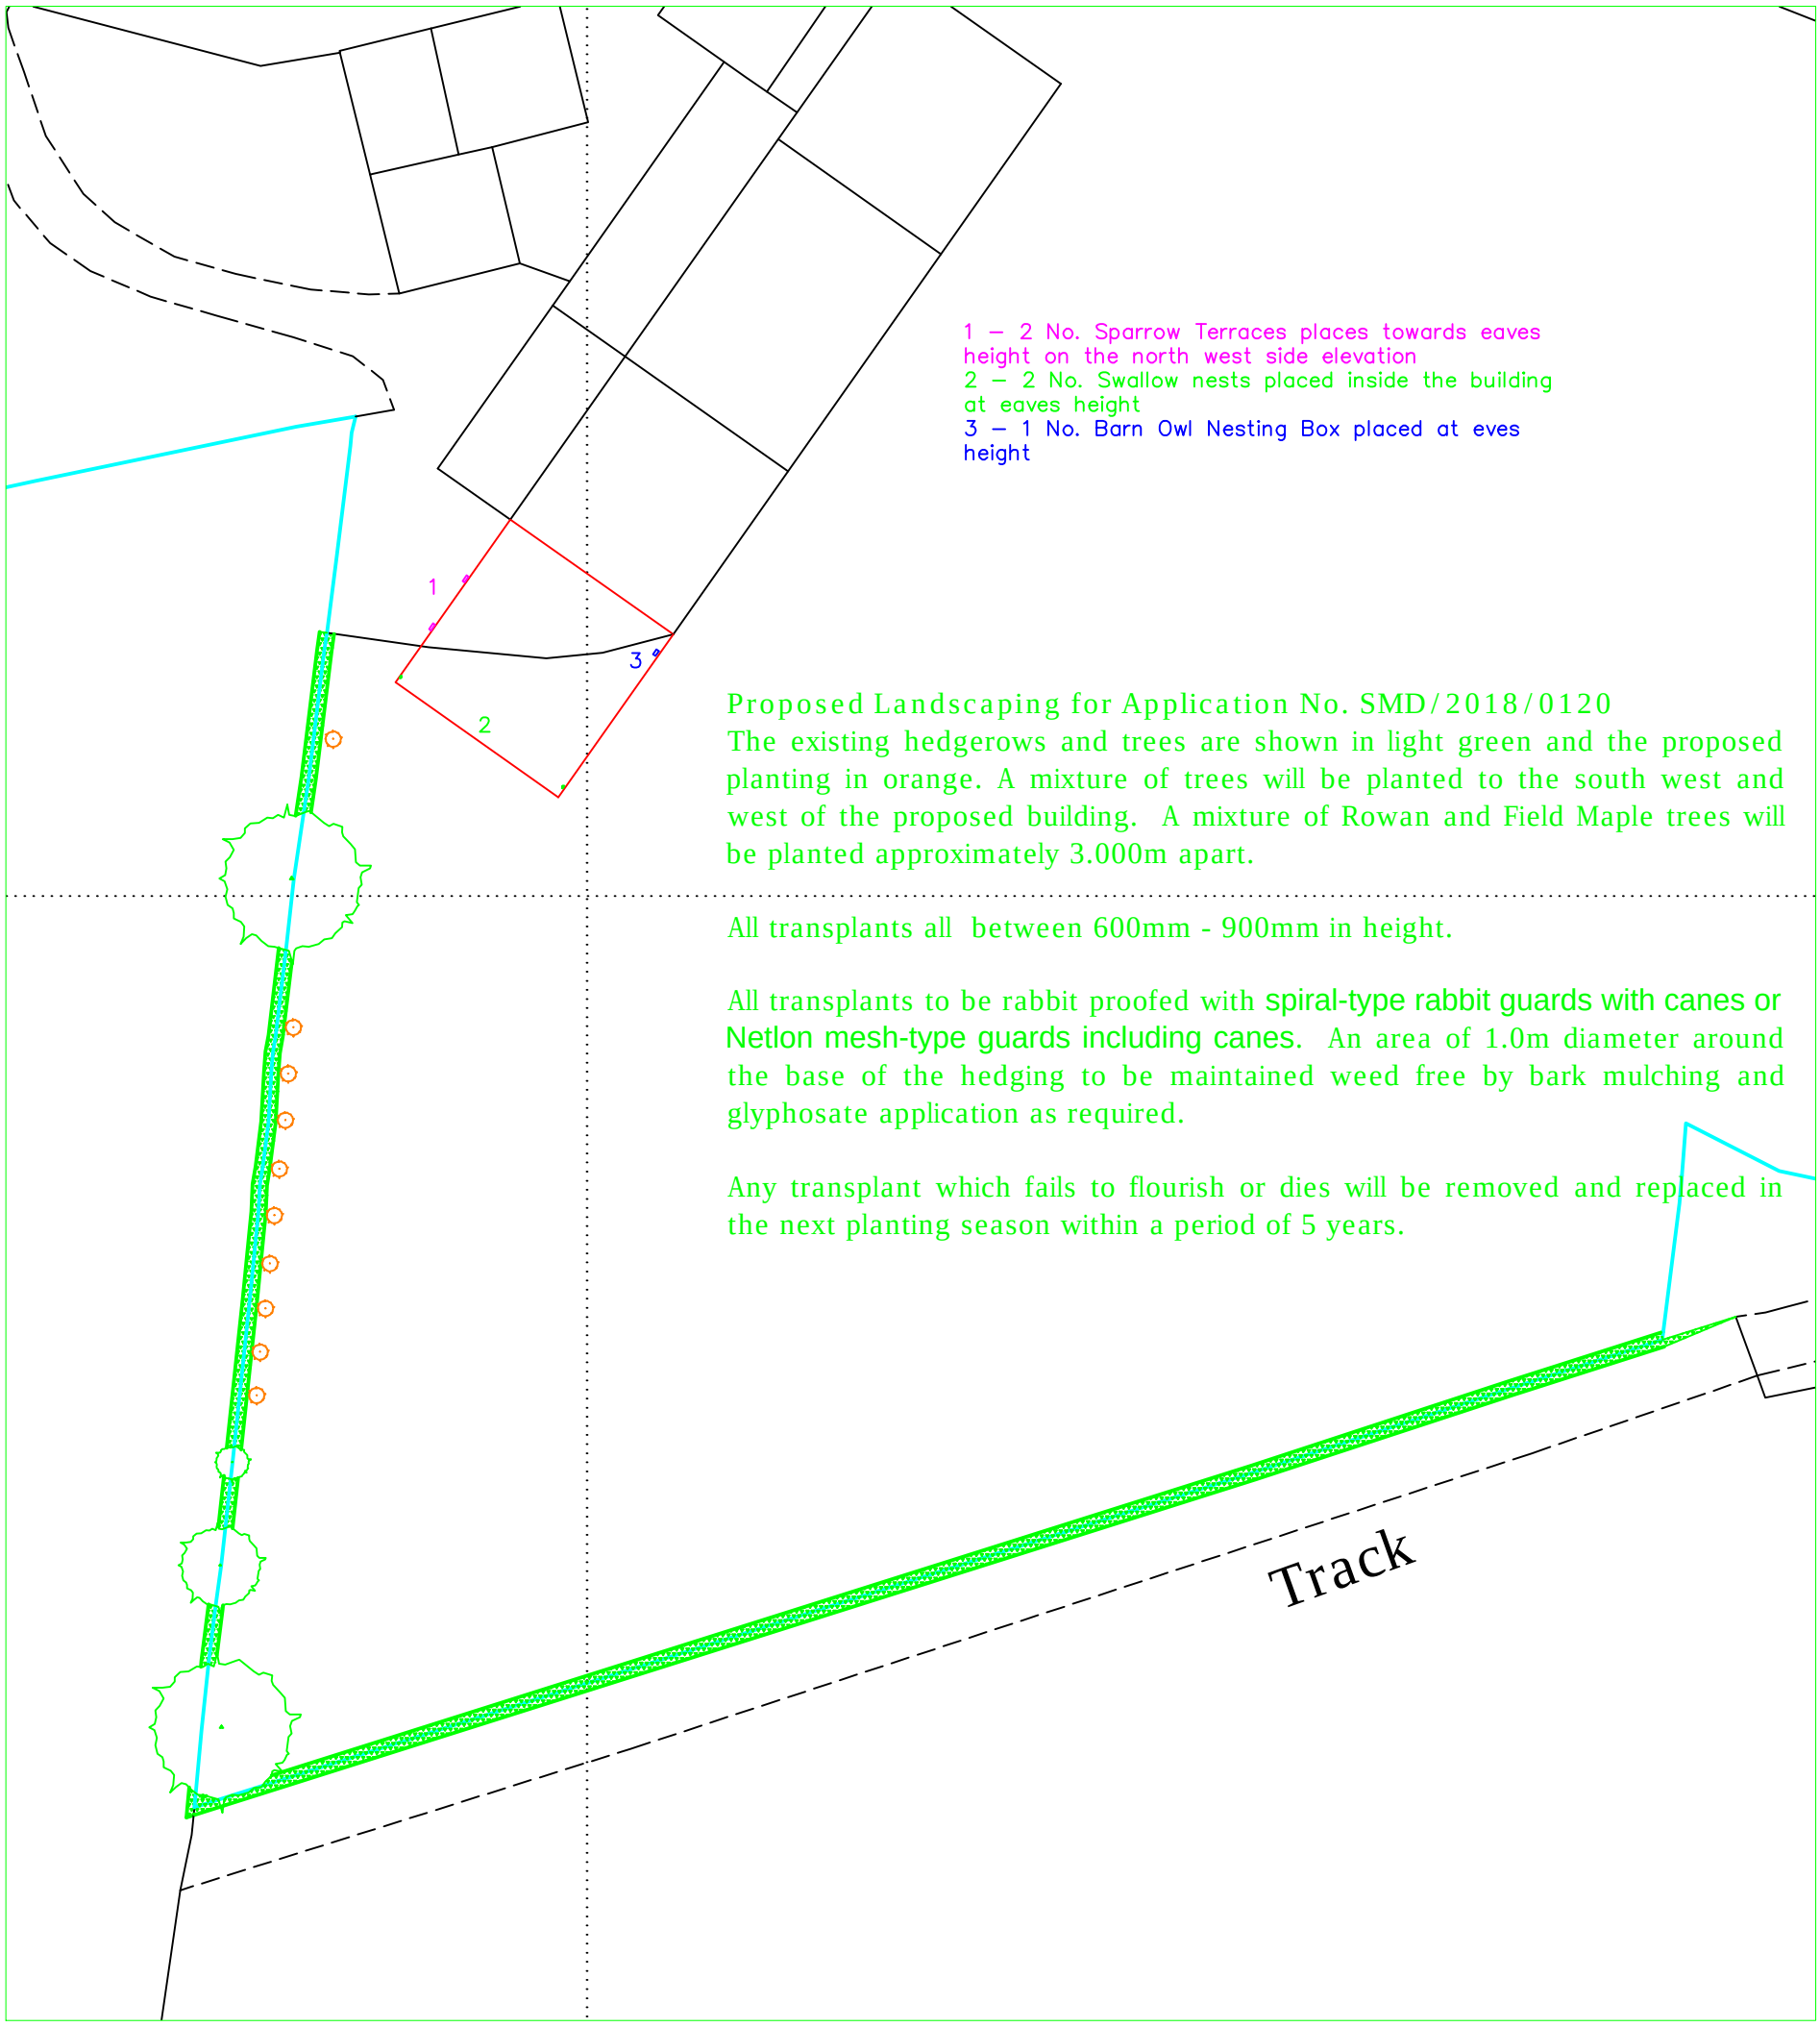

1 – 2 No. Sparrow Terraces places towards eaves height on the north west side elevation
2 – 2 No. Swallow nests placed inside the building at eaves height
3 – 1 No. Barn Owl Nesting Box placed at eves height

Proposed Landscaping for Application No. SMD/2018/0120

The existing hedgerows and trees are shown in light green and the proposed planting in orange. A mixture of trees will be planted to the south west and west of the proposed building. A mixture of Rowan and Field Maple trees will be planted approximately 3.000m apart.

All transplants all between 600mm - 900mm in height.

All transplants to be rabbit proofed with spiral-type rabbit guards with canes or Netlon mesh-type guards including canes. An area of 1.0m diameter around the base of the hedging to be maintained weed free by bark mulching and glyphosate application as required.

Any transplant which fails to flourish or dies will be removed and replaced in the next planting season within a period of 5 years.

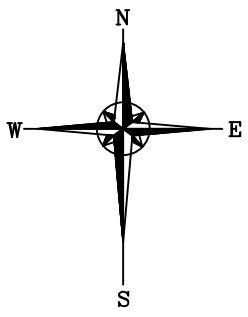

Reproduced from Ordnance Survey digital map data, 1:2500 scale, by permission of Ordnance Survey on behalf of The Controller of Her Majesty's Stationery Office.
© Crown copyright. All rights reserved. Licence Number: 100046980

Rev.	Revision Description	Drn	Chkd	Appd	Date

© Copyright

A & H Structures Ltd
Narlow Works, Thorpe, ASHBOURNE. DE6 2AT
Tel: 01335 350419 Fax: 01335 350533

Client:
Mr M R Beardmore
Littlestones Farm, Ipstones,
Stoke on Trent, ST10 2JN

Project:
Proposed Agricultural Building Extension

Title:
Bird Box Locations and Landscaping

Drawn by:	Designed by:	Checked:
Joanne Stanley		
Date: 04.06.18	Index No.:	Approved:

Scales: 1:500 @ A3

Drawing No: 1233–004 Revision