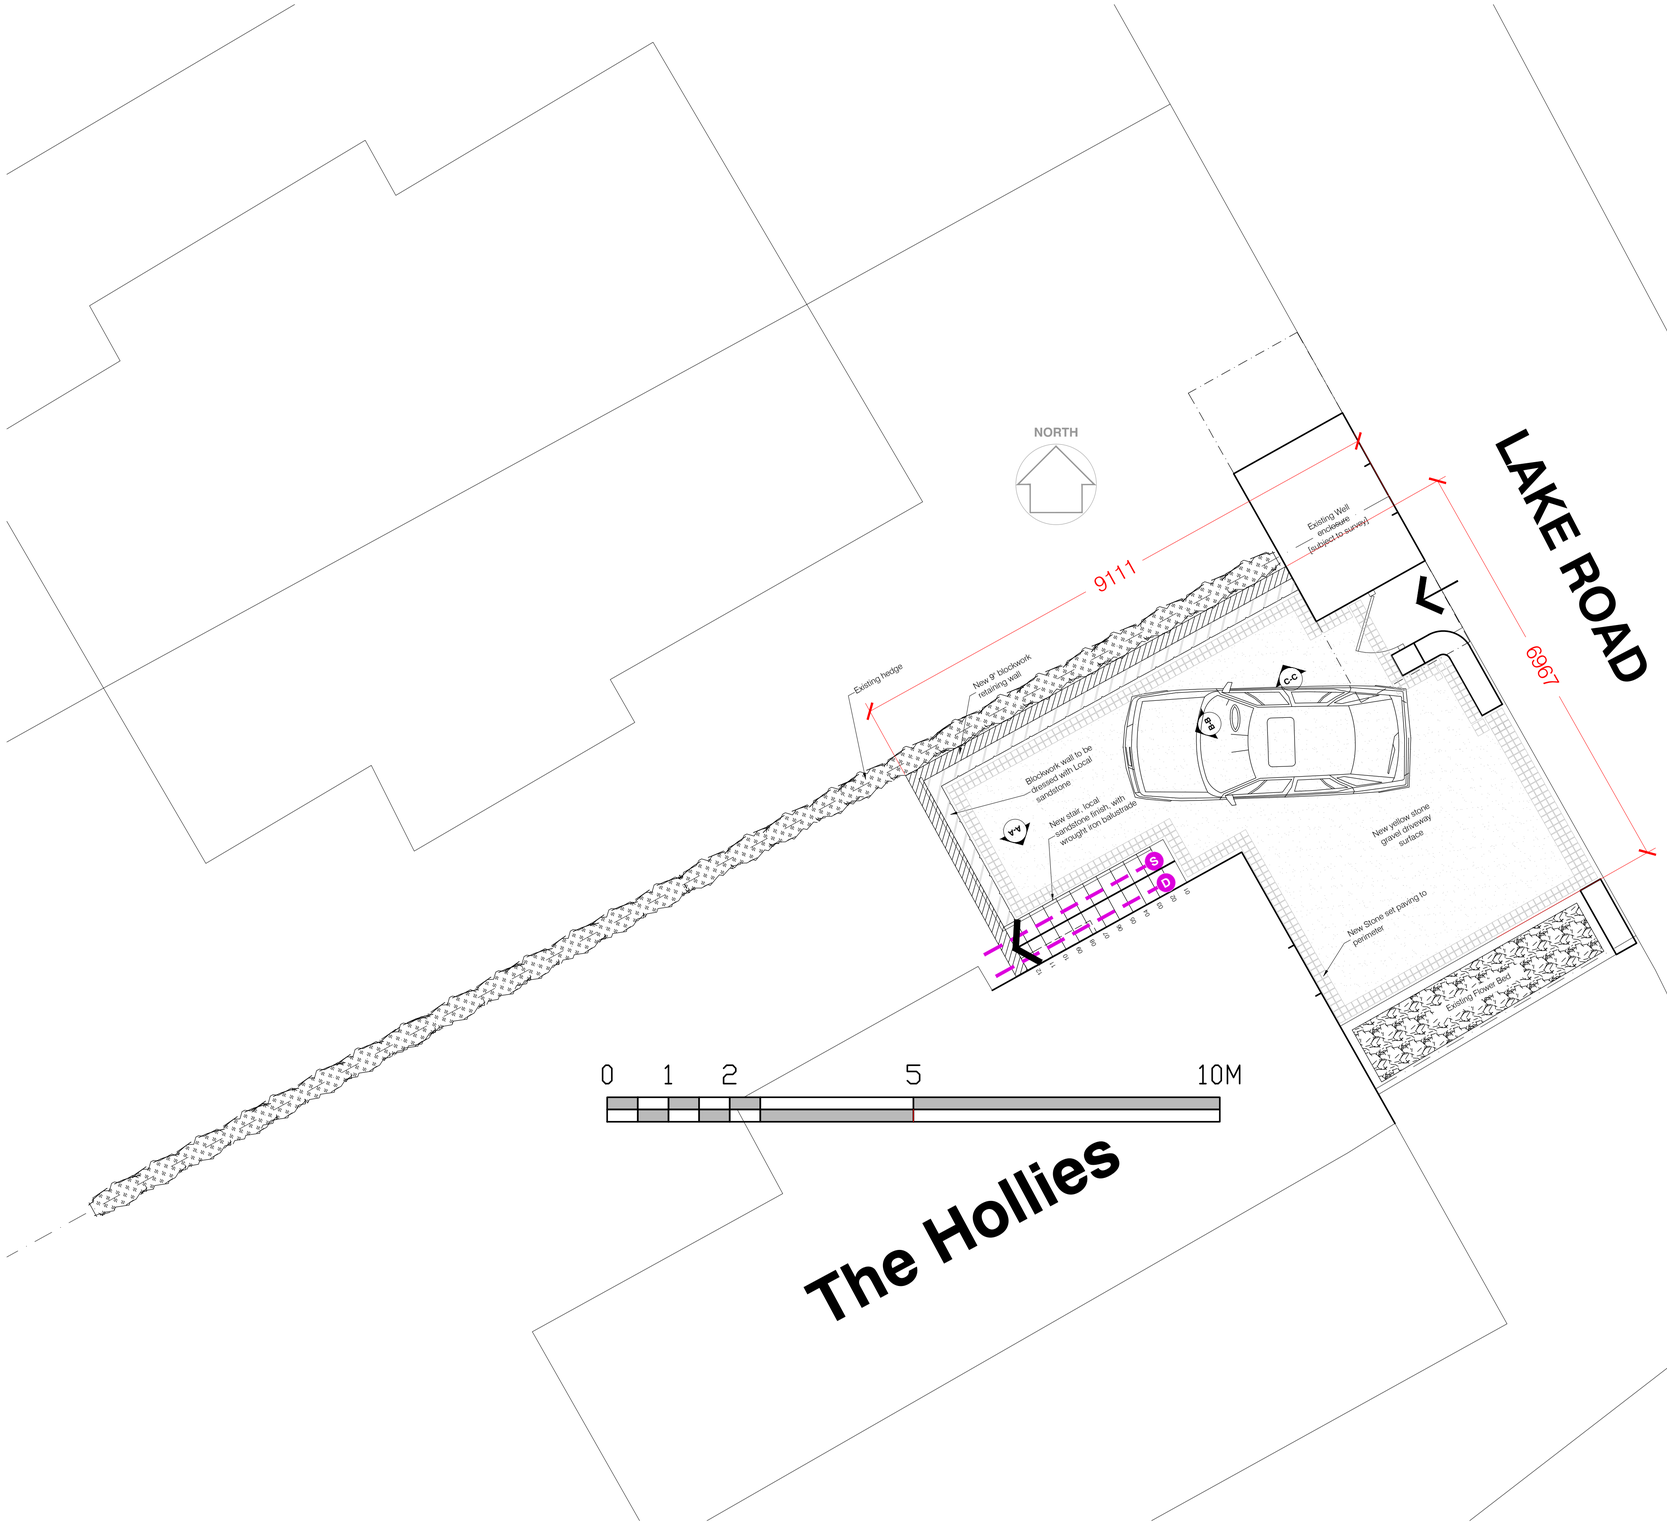


PROPOSED DRIVEWAY LAYOUT

The Hollies

Quality Assurance Procedures

1. This drawing may not be copied, shown or given to a third party without express permission from edit design consultancy limited.
2.
3. edit design consultancy limited cannot accept responsibility for the accuracy of scaled plans supplied to us by a third party in hard copy or electronically.
4. All design drawings must be signed by the client prior to commencing works or placing orders for materials, furniture etc.

© Copyright edit design consultancy Limited

Notes

1. Layout and All Dimensions are Subject to Confirmation on Site
2. Layout subject to building control / planning authority approval
3. Site Map Details

   Produced on 27 January 2018 from the Ordnance Survey National Geographic Database and incorporating surveyed revision available at this date.

   This map shows the area bounded by 395010,358046 395010,358188 395152,358188 395152,358046

   Reproduction in whole or part is prohibited without the prior permission of Ordnance Survey.

   Crown copyright 2018. Supplied by copla ltd trading as UKPlanningMaps.com a licensed Ordnance Survey partner (100054135).

   Data licenced for 1 year, expiring 27 January 2019. Unique plan reference: v2b/217722/297966

KEY

Surface water drain — D

Soil drain — S

rev	description	date	name
C	Scale updated AGAIN	2018.05.21	PDB
B	Scale updated	2018.04.30	PDB
A	Minor layouts updates	2018.02.09	PDB

Client
Nicholas Murray

Project
The Hollies
Lake road, Rudyard, Nr Leek,
Staffordshire, ST13 8RN

Drawing
PROPOSED DRIVEWAY LAYOUT

Date	2018.01.28	Scale	1:50 at A1
Drawn by	PDB	Rev	C
Layout	SK01		
DWG No.	668-ED-AL-GA01c.dwg		

edit
design consultancy Limited
T 0203 036 0706
E paul@editdc.co.uk
A 24 Greville Street - London - EC1N 8SS
W www.editdc.co.uk