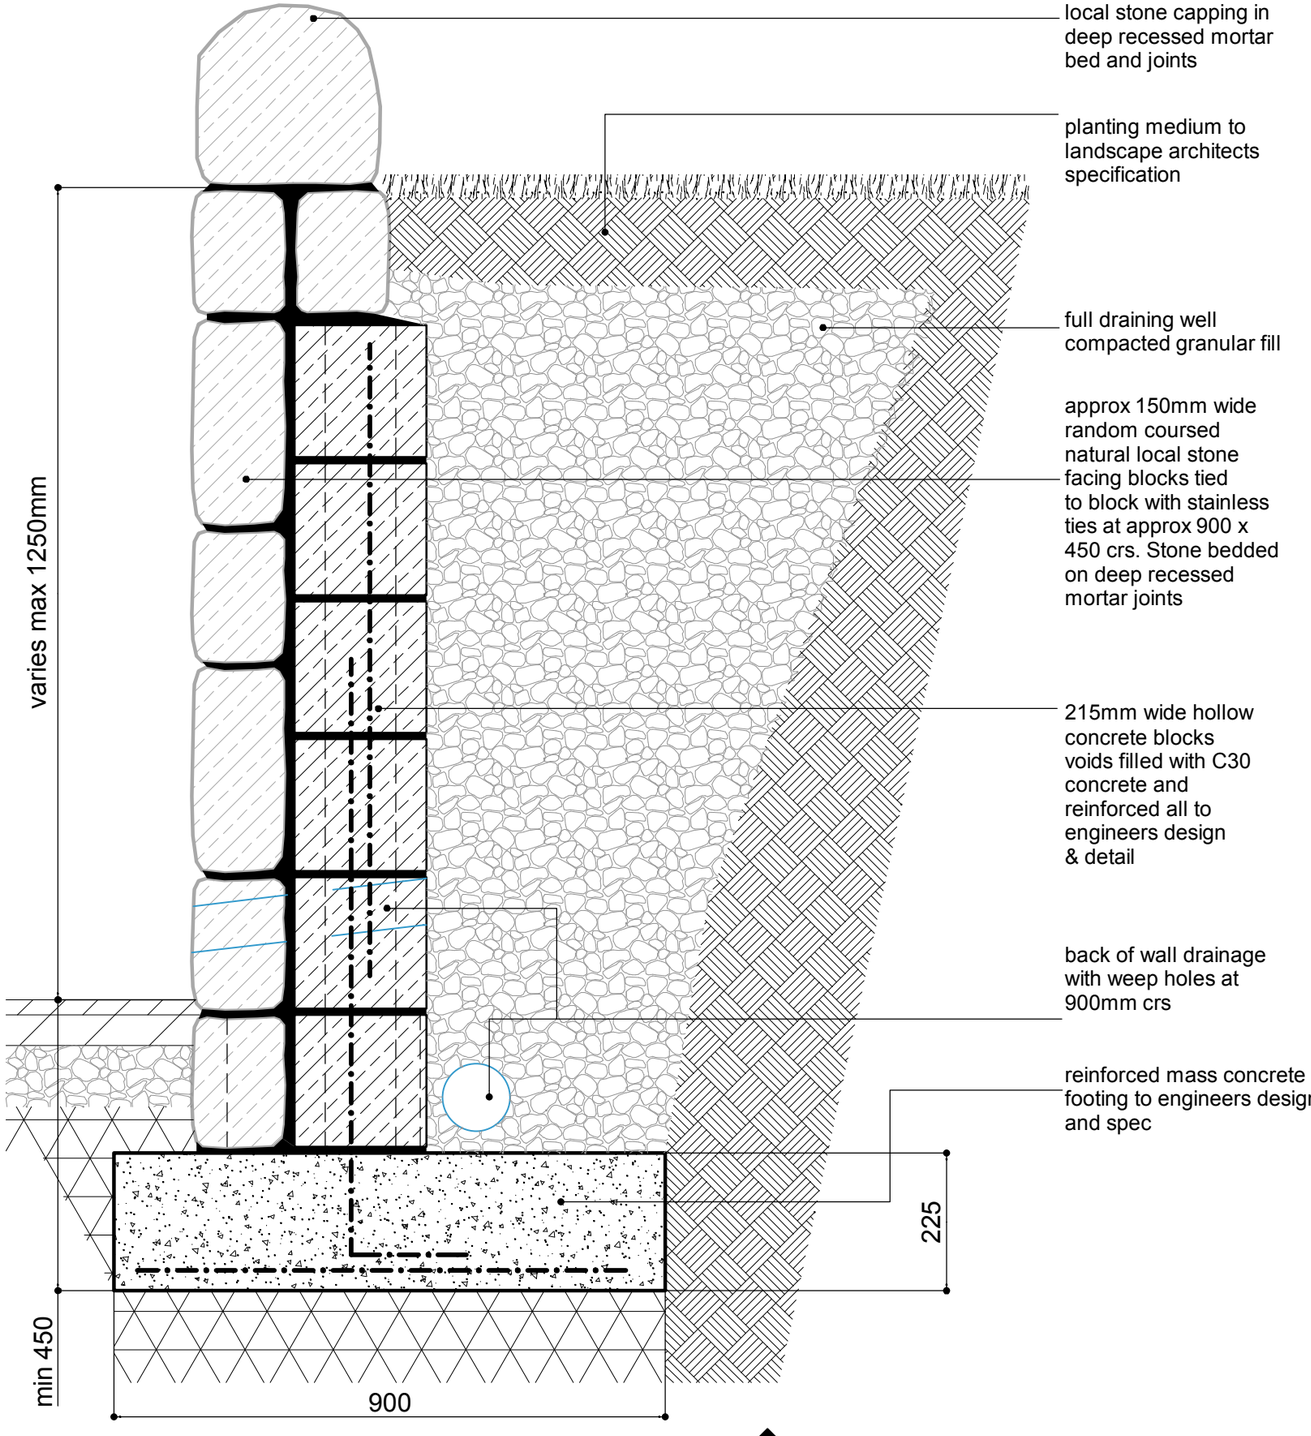

retaining wall type 2 (2)

(See drawing AL 105 for location)

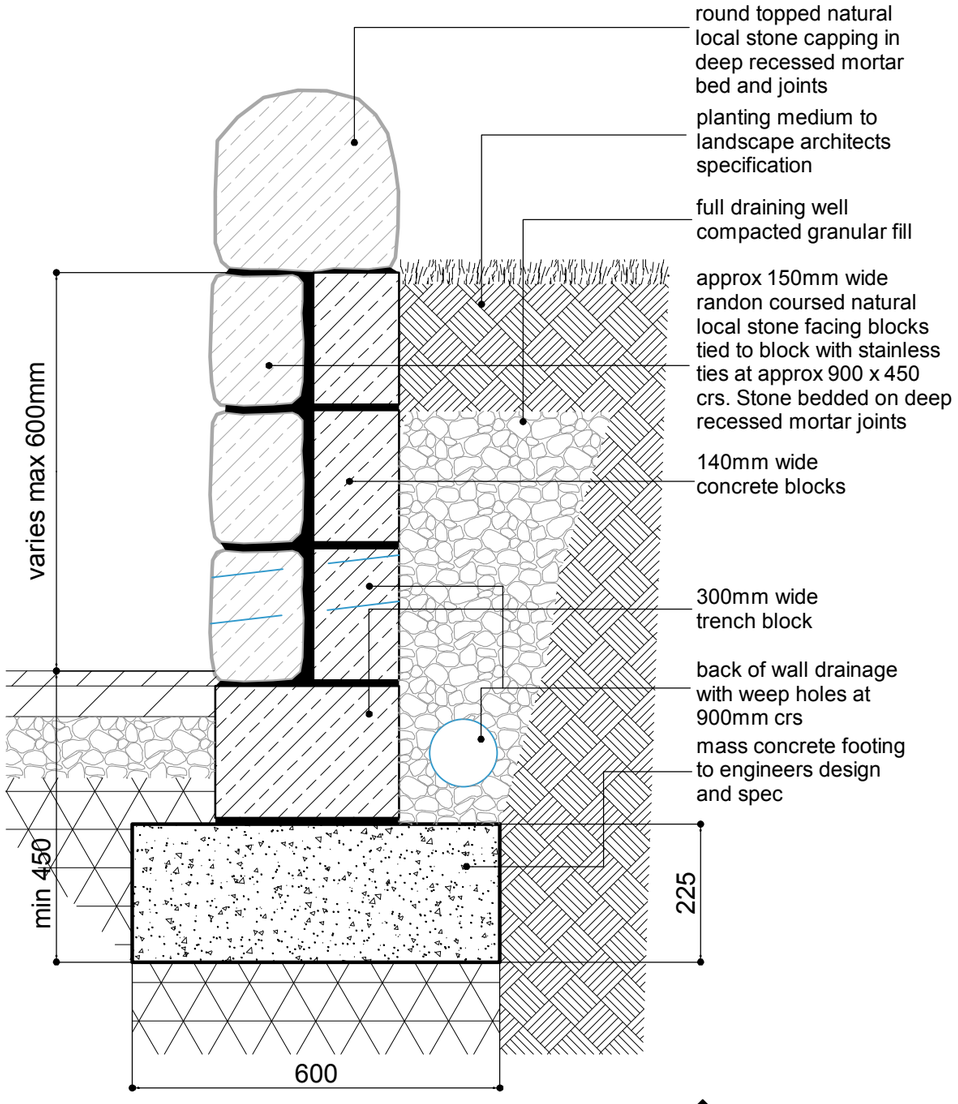

retaining wall type 1 (1)

(See drawing AL 105 for location)

Rev	Date	Drawn	Description

ctd architects

Clerk Bank House
Clerk Bank
LEEK
Staffordshire
ST13 5HE

t : 01538 373477
f : 01538 386503
e : info@ctdarchitects.co.uk
w : www.ctdarchitects.co.uk

ctd architects © 2017

- This drawing is copyright.
- All dimensions to be checked on site before proceeding.
- Contractor must notify the architect of any discrepancies before proceeding.
- Contractor to check/adjust dimensions of new work to suit existing conditions. Do not assume existing structure or details are plumb, square or level.
- All drawings to be read in conjunction with all other consultants drawings and specs.

Client: Purple Places Limited

Project: Land off Sugar Street, Rushton Spencer

Title: typical retaining wall details

Scale	Size	Drawn	Chk'd	Date
1:10	A3	SAT	PR	22.12.17

Status: PLANNING

Job No. 1773 | Drawing No. AL 134 | Rev.