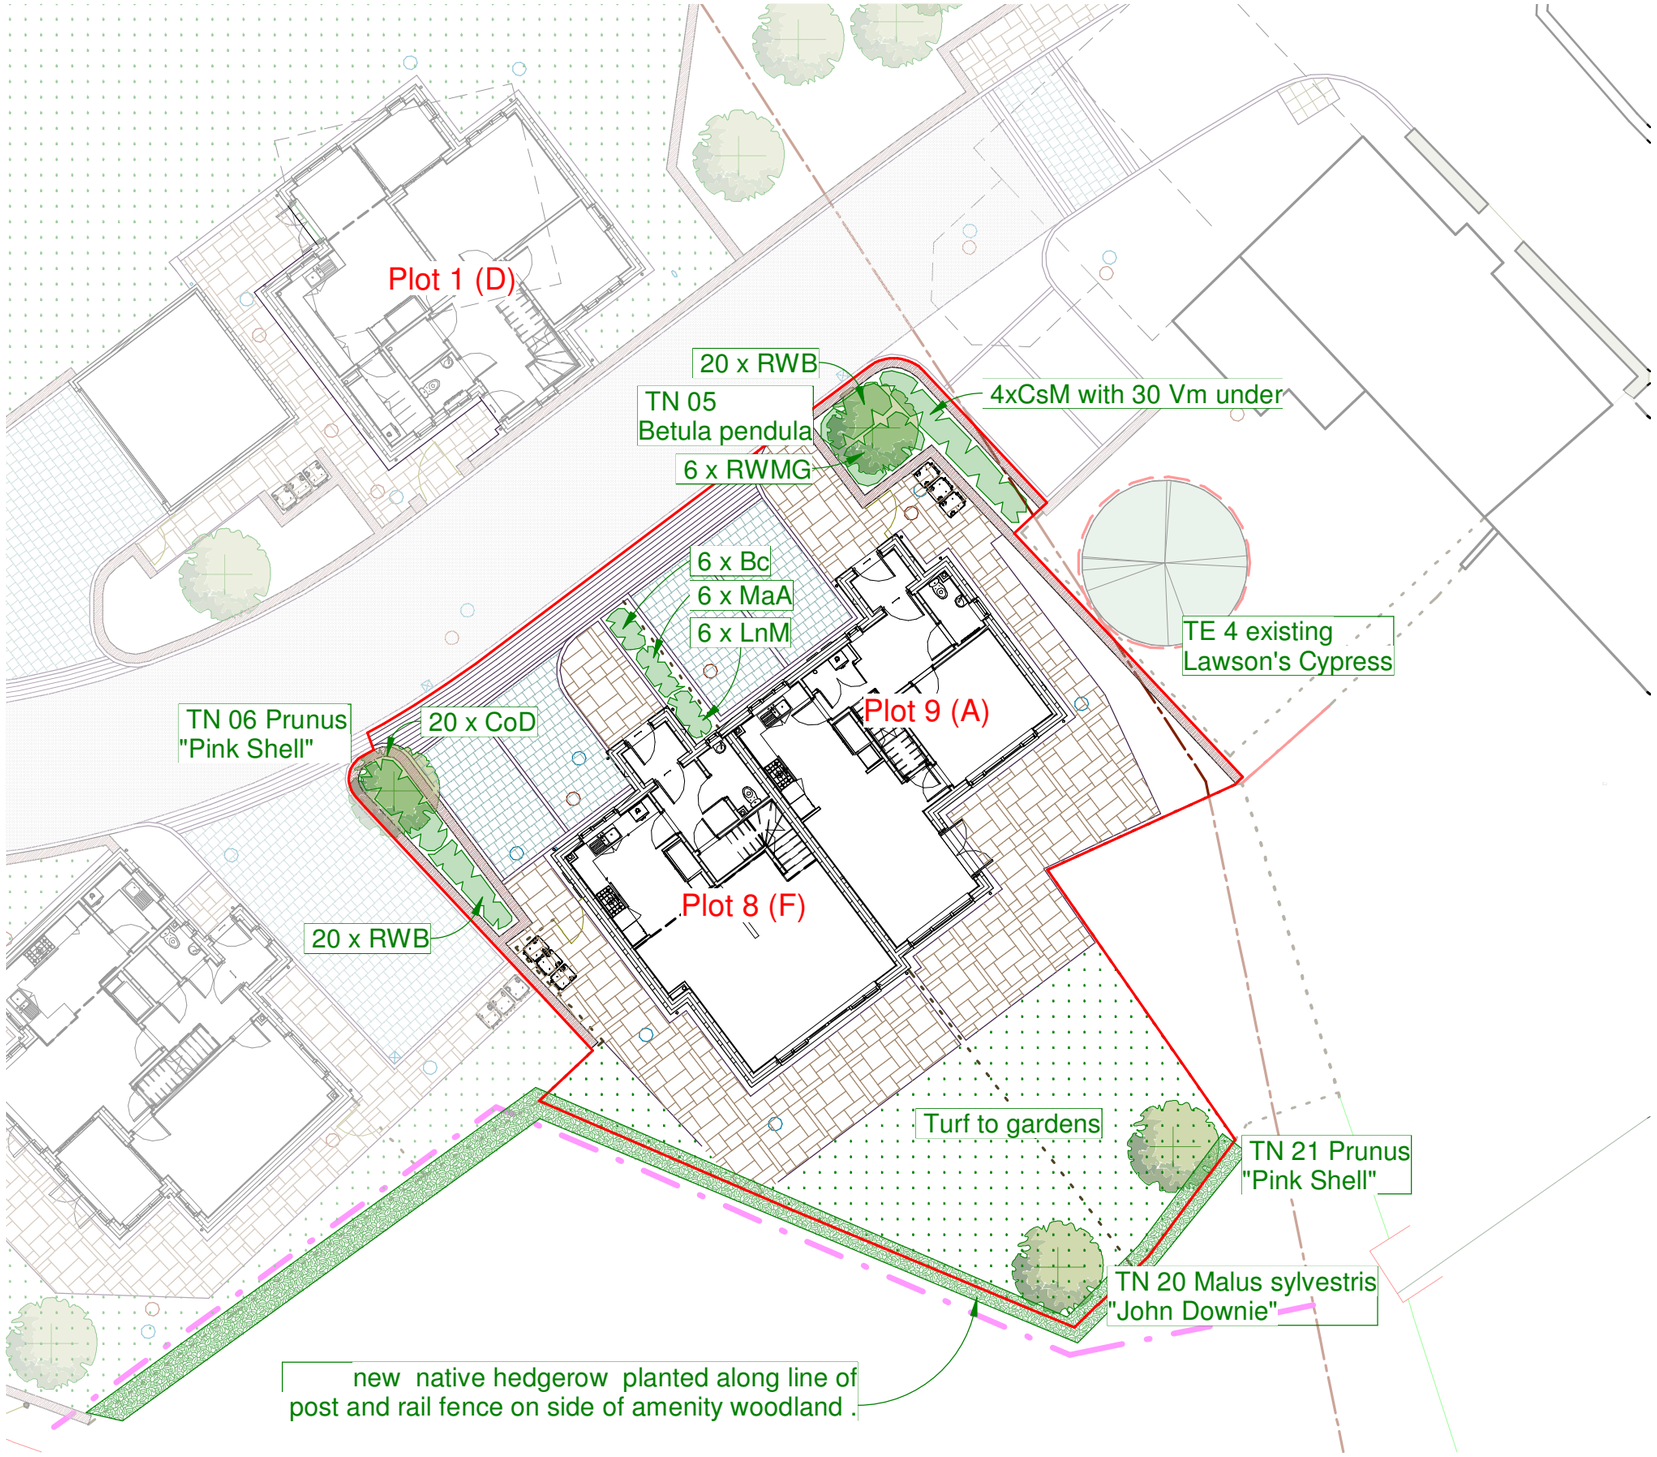

North

0m 4m 8m 12m 16m 20m

VISUAL SCALE 1:200 @ A3

Note:
This drawing should be read in conjunction with drawing numbers AL 220 and AL 211 together with drawing LL53.1.01 Rev A by Land Lizard Landscape Architects for soft landscape specification and LL53.1.02 Rev A for tree protection measures.

The contents of this drawing relate only to the site inside the redline site boundary which varies from the same area on land Lizard drawing LL53.1.01 Rev A and LL53.1.02 Rev A

Rev	Date	Drawn	Description

ctd architects
Clerk Bank House
Clerk Bank
LEEK
Staffordshire
ST13 5HE
t : 01538 373477
f : 01538 386503
e : info@ctdarchitects.co.uk
w : www.ctdarchitects.co.uk

ctd architects © 2018
- This drawing is copyright.
- All dimensions to be checked on site before proceeding.
- Contractor must notify the architect of any discrepancies before proceeding.
- Contractor to check/adjust dimensions of new work to suit existing conditions. Do not assume existing structure or details are plumb, square or level.
- All drawings to be read in conjunction with all other consultants drawings and specs.

Client
Purple Places Limited

Project
Residential Development
Sugar Street
Rushton Spencer

Title
Soft landscaping and tree protect plan

Scale	Size	Drawn	Chk'd	Date
1 : 200	A3	SAT	PR	20/04/18

Status PLANNING

Job No. 1773 | Drawing No AL222 | Rev.