
DIMENSIONS IN MILLIMETERS UNLESS STATED OTHERWISE. IF IN DOUBT, ASK.

ISSUED FOR PLANNING APPROVAL

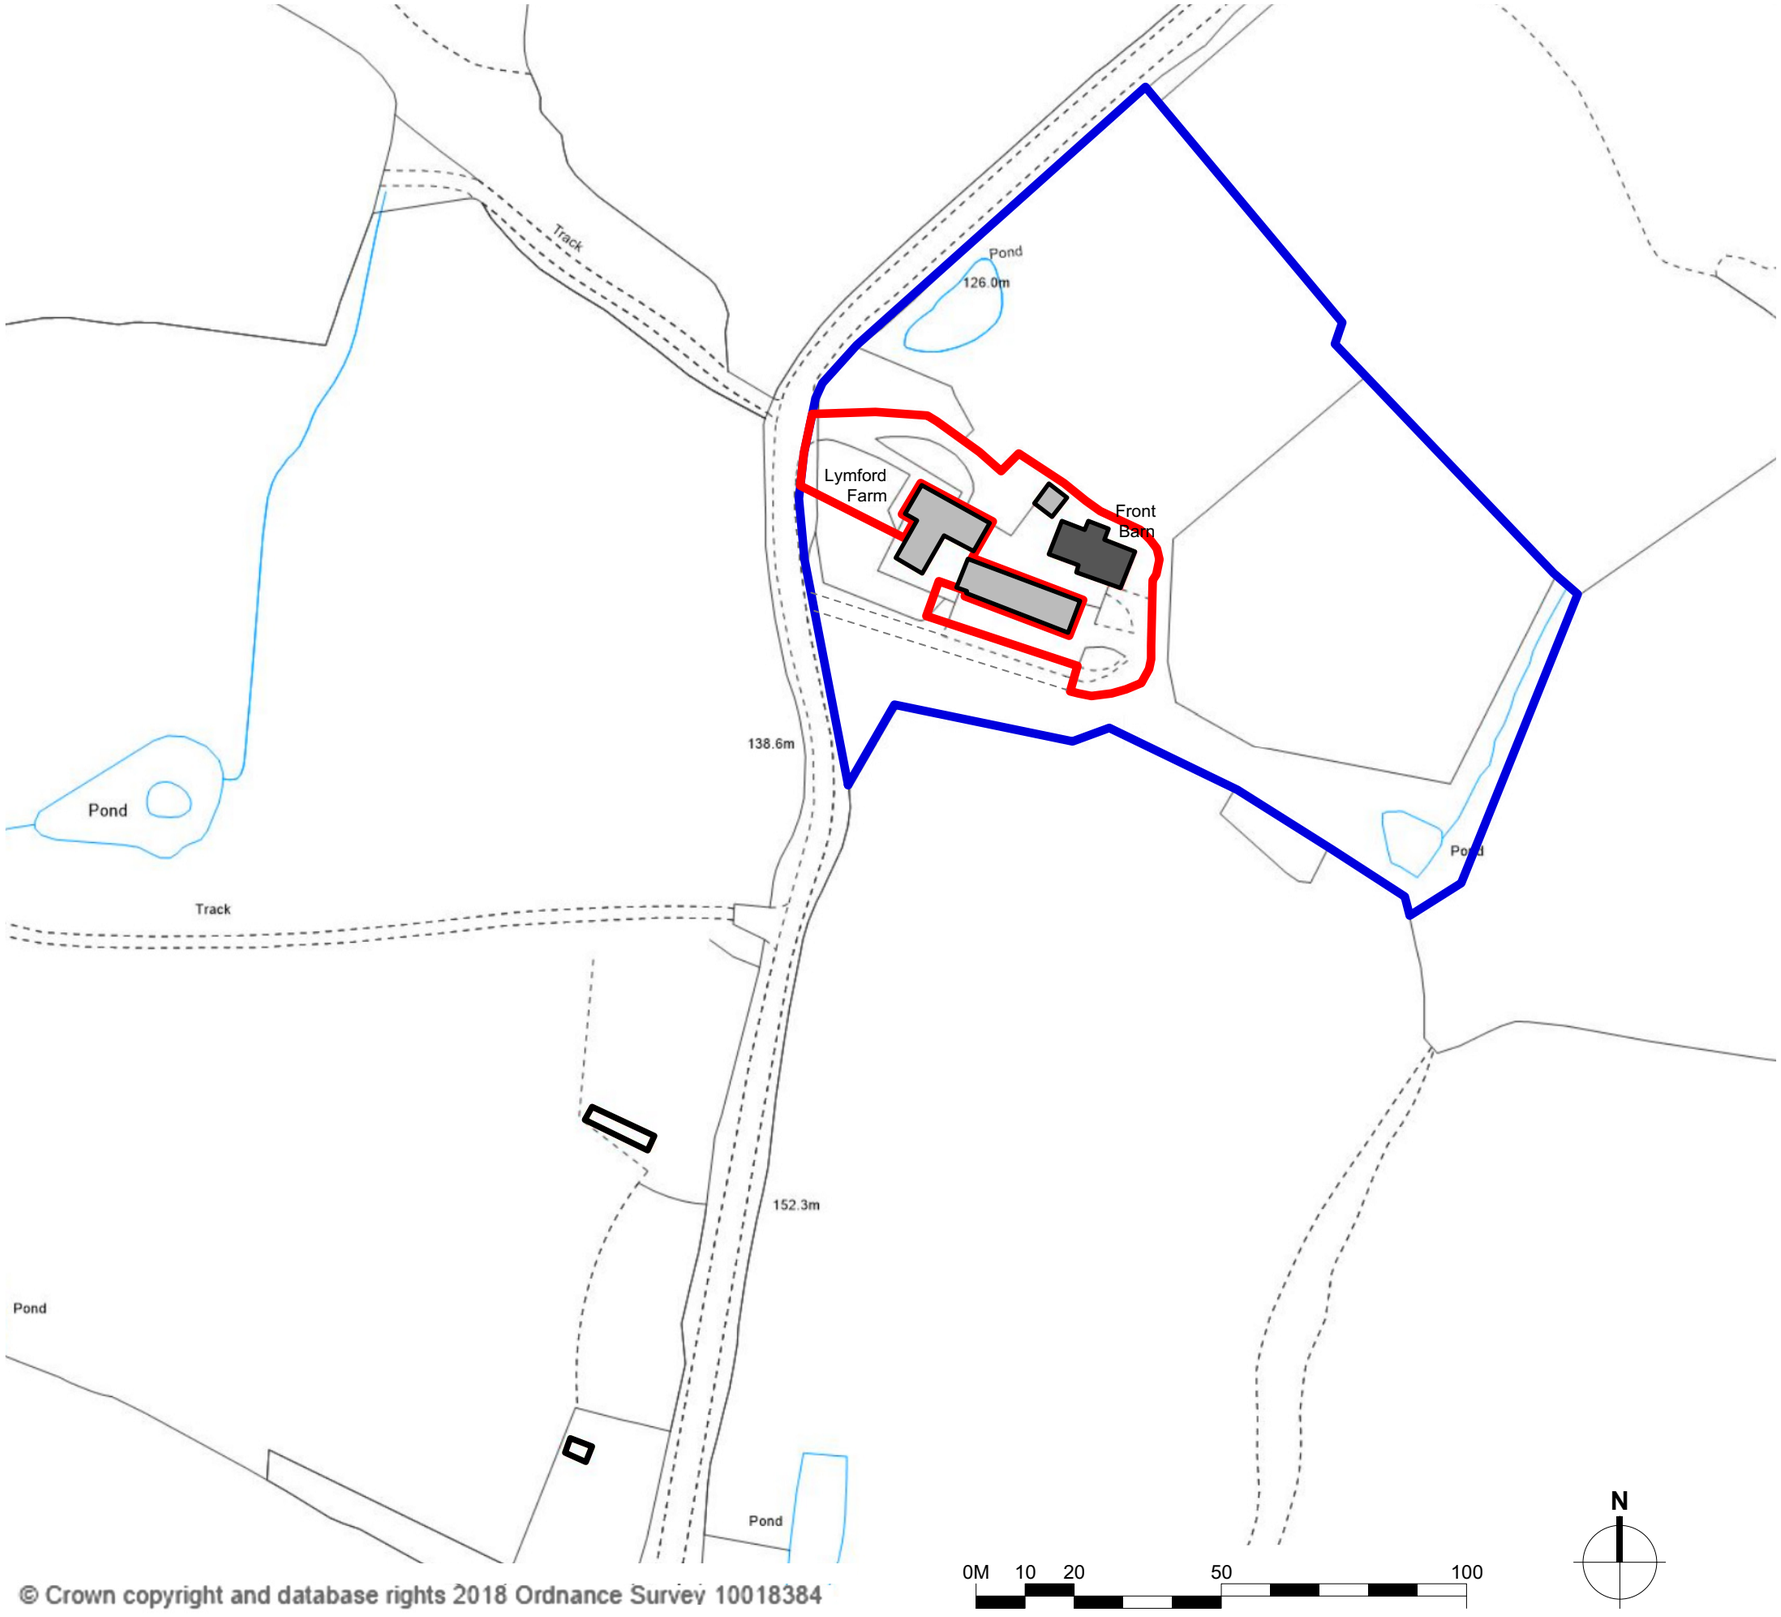

© Crown copyright and database rights 2018 Ordnance Survey 10018384

A - May 2018 - Red line boundary adjusted to include proposed landscaping

Worthington Ashworth Jackson Walker
architects · designers · historic building consultants

LYMFORD FARM BARN
LOCATION PLAN

date	scale	drg no	rev
APRIL 18	1:1250@A3	0149-1000	A

Carrwood House • 109 Shaw Heath • Stockport • SK2 6QH • 0161 477 2616 • info@wajw.co.uk