

DIMENSIONS IN MILLIMETERS UNLESS STATED OTHERWISE. IF IN DOUBT, ASK.


ISSUED FOR PLANNING APPROVAL

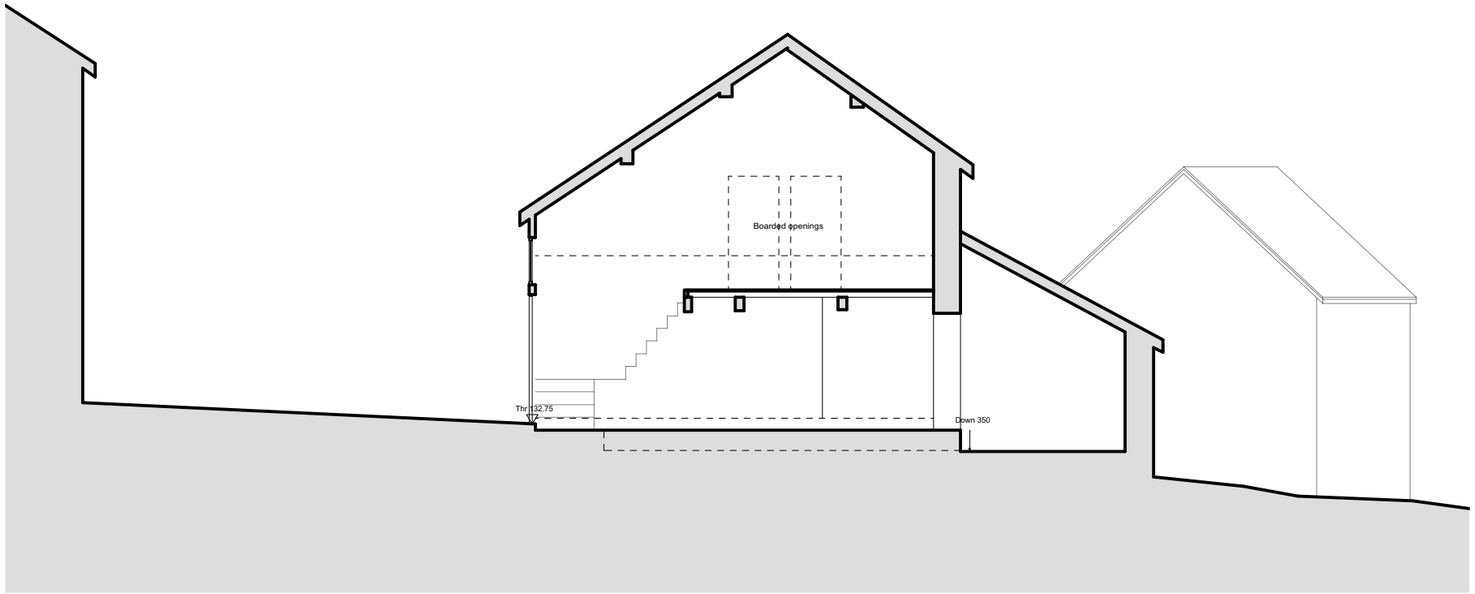

SECTION DD

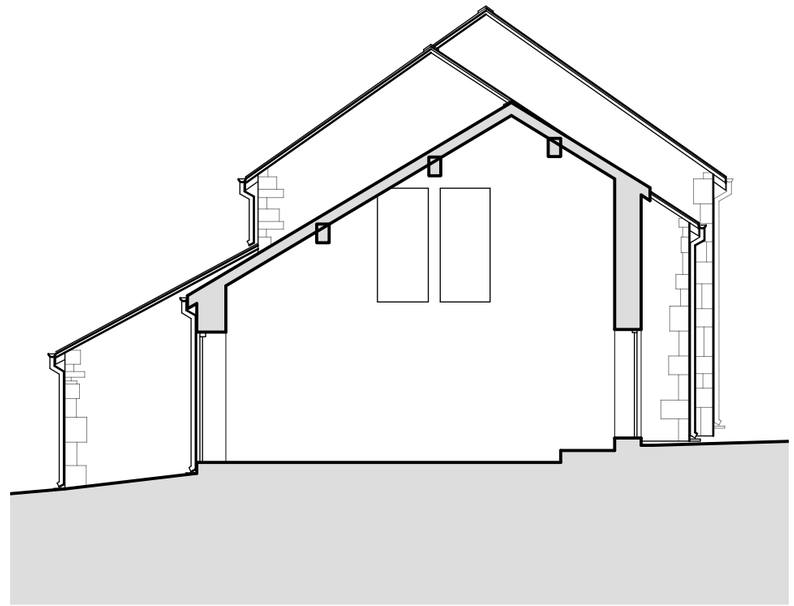

SECTION CC

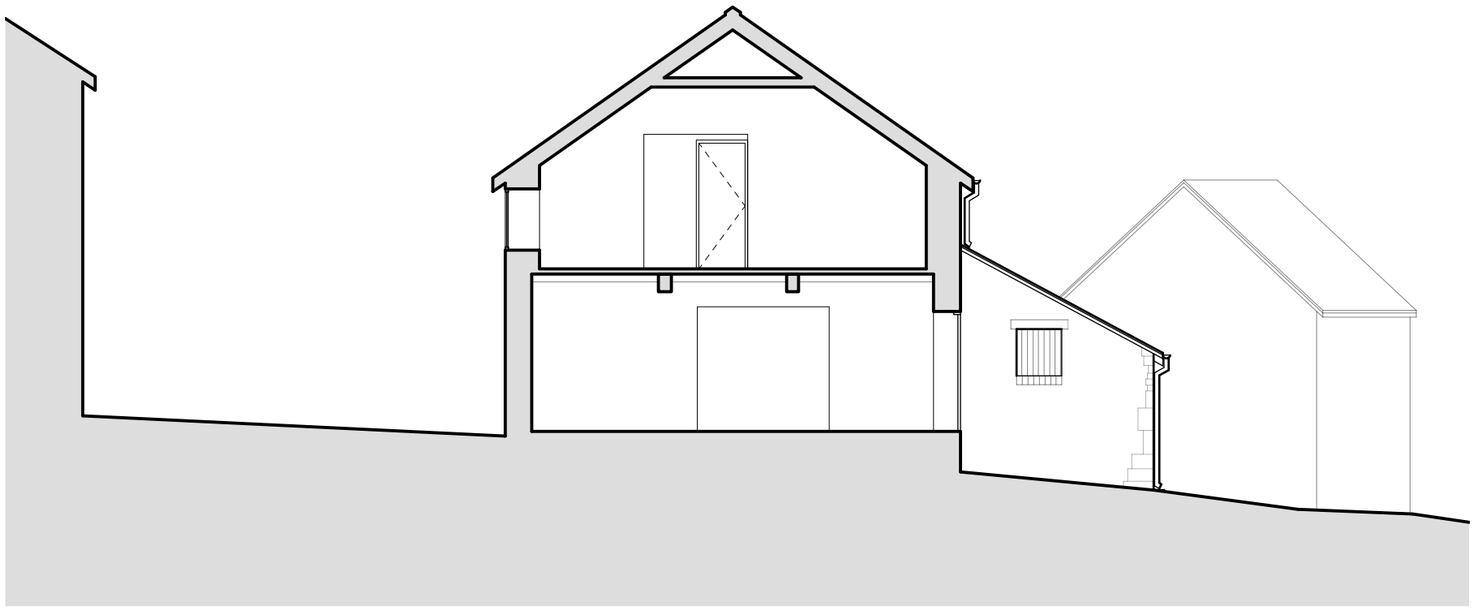

SECTION EE

0m 2m

RevA - 11/04/18 - ISSUED FOR PLANNING APPROVAL

Worthington Ashworth Jackson Walker
architects · designers · historic building consultants

LYMFORD FARM BARN

Sections as Existing

(Sheet 2 of 2)

date	scale	drg no	rev
Jan 2018	1:100@A3	0149-1004	A

Carrwood House • 109 Shaw Heath • Stockport • SK2 6QH • 0161 477 2616 • info@wajw.co.uk