


SECTION AA

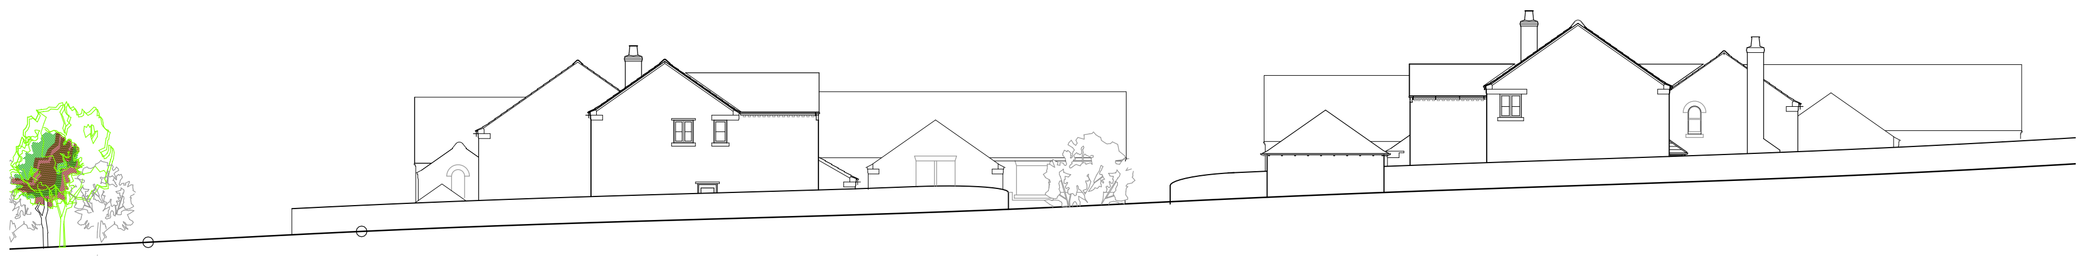


SECTION BB




SECTION CC

0m 2 4 6 8 10m 12 14 16 18 20m

1:200

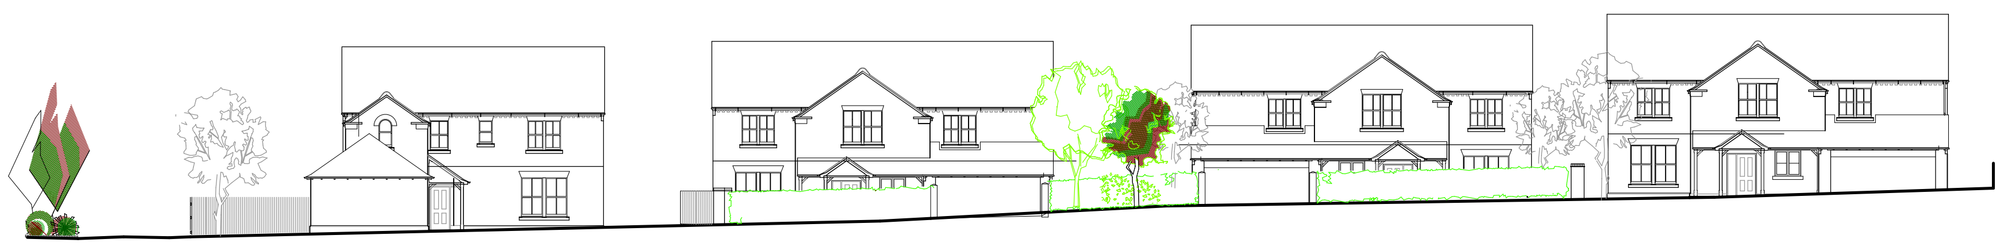

SECTIONDD

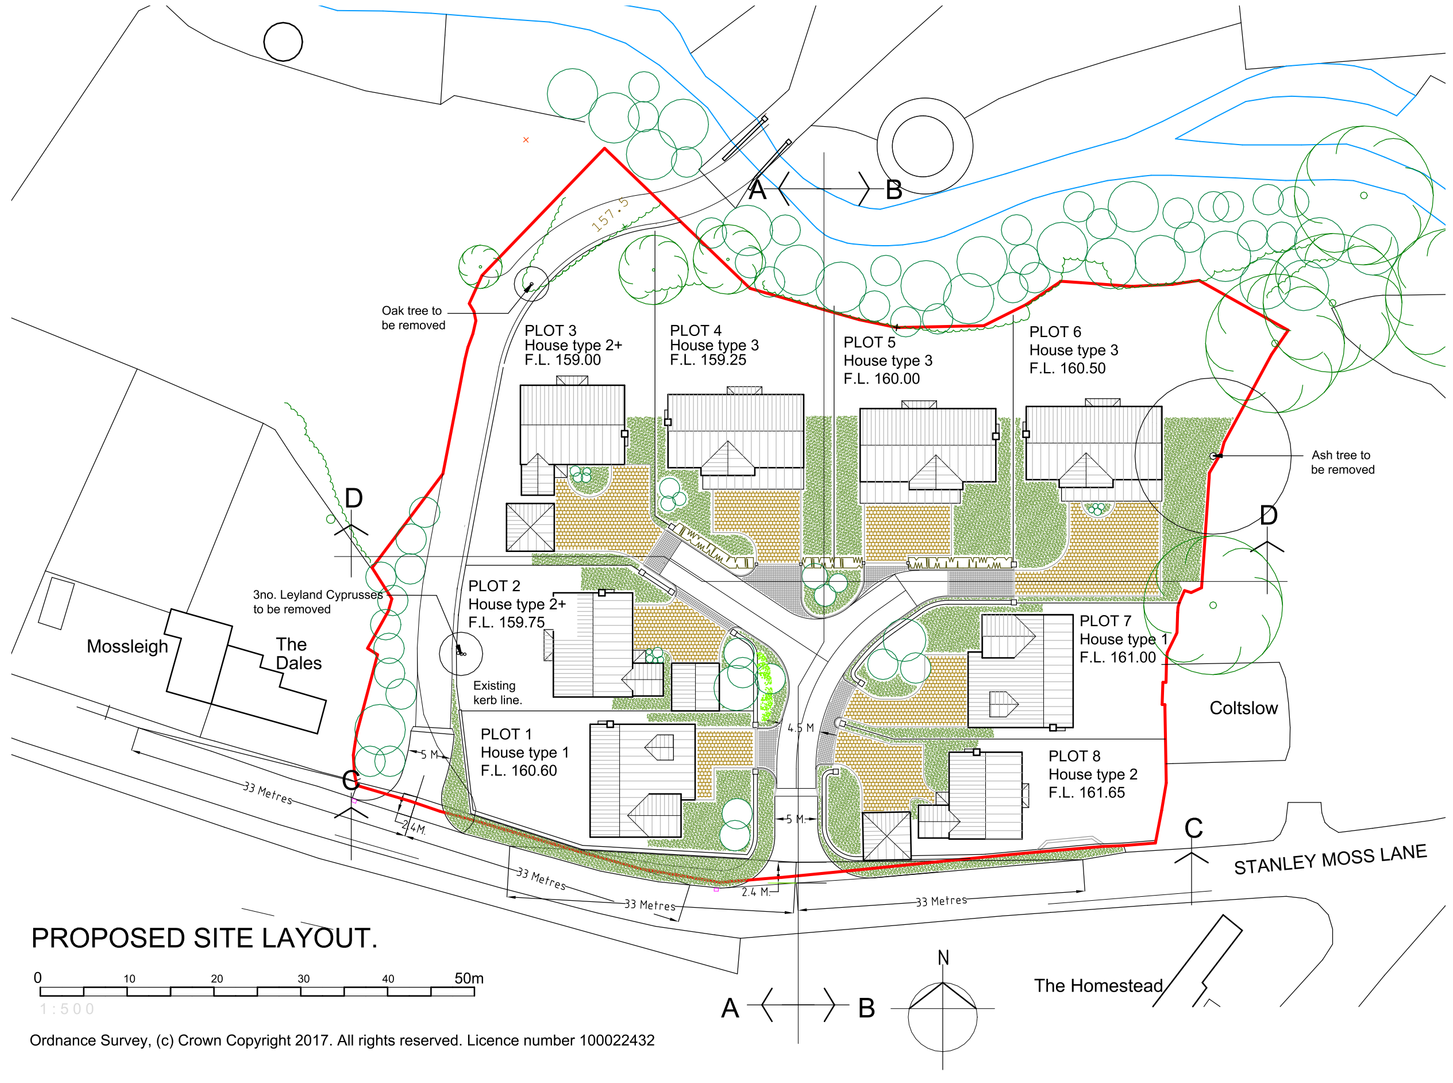


PROPOSED SITE LAYOUT.


0 10 20 30 40 50m

1:500


Ordnance Survey, (c) Crown Copyright 2017. All rights reserved. Licence number 100022432

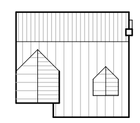


HOUSE TYPE 1 - 2no.
5 Bed Detached with integral garage.
Floor Area - 234 m² Volume - 753m³

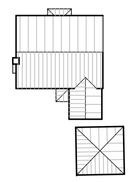

HOUSE TYPE 2 - 1no.
4 Bed Detached with separate garage.
House:
Floor Area - 170 m² Volume - 560 m³
Garage:
Floor Area - 28m² Volume 84m³

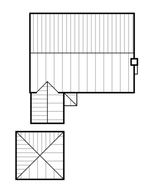

HOUSE TYPE 2+ - 2no.
5 Bed Detached with separate garage.
House:
Floor Area - 220 m² Volume - 720m³
Garage:
Floor Area - 28m² Volume 84m³

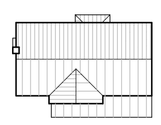

HOUSE TYPE 3 - 3no.
5 Bed Detached with integral garage.
Floor Area - 262 m² Volume - 884m³

David Tatton Architect.
4 CHURCH BANK : KEELE : STAFFORDSHIRE : ST5 5AT.
Landline - 01782 619522 Mobile - 07748385590.
Email - mail@davidtattonarchitects.net

CLIENT
HUMPHRIES BUILDERS LTD.

PROJECT
Proposed Housing,
Coltslow Farm,
Stockton Brook,
Stoke-on-Trent ST9 9LH

DRAWING
Site Plan and Sections.

SCALE 1/ 200 & 1/500 @ A1

DRWG NO. 113 / 10

DATE March 2018

REV.