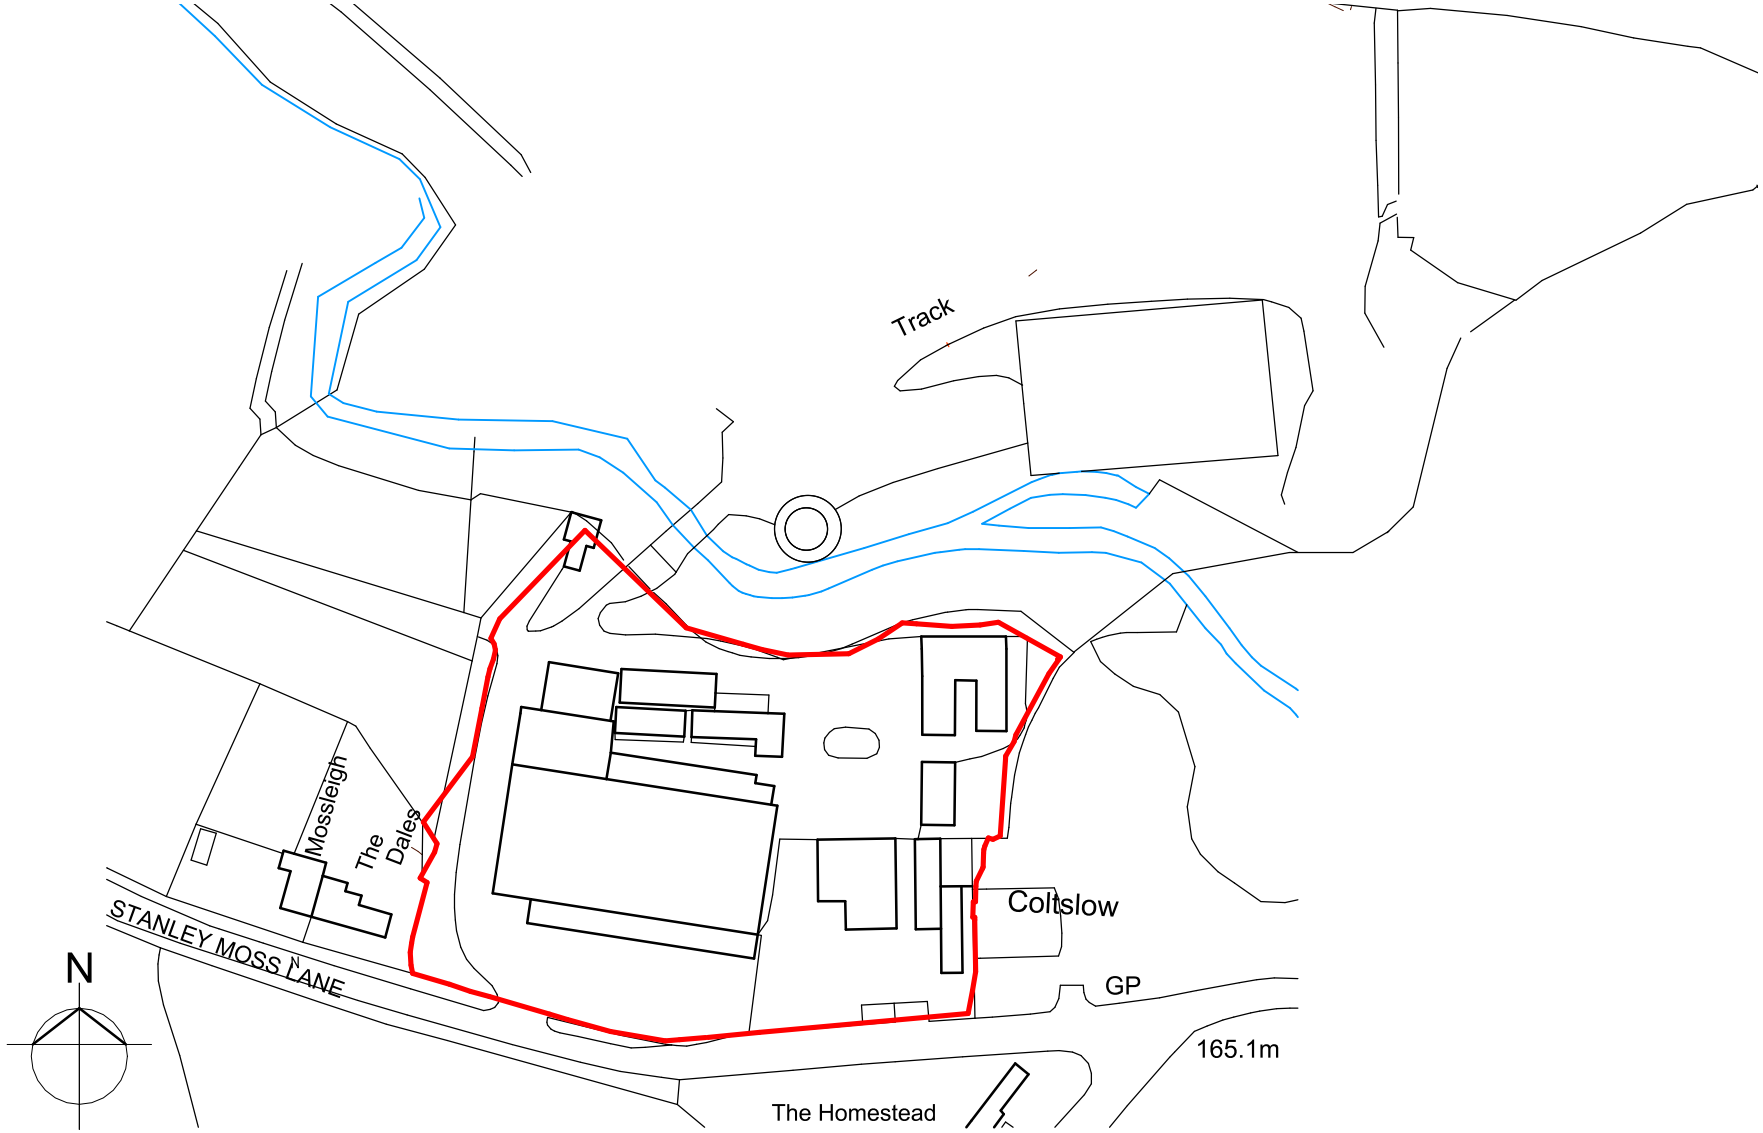


David Tatton Architect

4 CHURCH BANK, KEELE, STAFFORDSHIRE. ST5 5AT.
TEL 01782 619522 MOBILE 07748 385590 mail@davidtattonarchitects.net

CLIENT	PROJECT	DRAWING	SCALE	DWG.NO.
HUMPHRIES BUILDERS LTD.	Proposed Housing, Coltslow Farm, Stockton Brook, Stoke-on-Trent ST9 9LH	LOCATION	1/1250 @A4	113-17
			DATE JUNE 2018.	REV