

North East Elevation. Scale 1:100



South East Elevation. Scale 1:100




South West Elevation. Scale 1:100




North West Elevation. Scale 1:50


FACING MATERIALS:
Walls: Facing Brick – Hanson Hampton Rural Blend.
Roof: Tile – Marley Eternit Duo Modern (Smooth Grey).
Windows: Rosewood Timber effect Upvc.
Soffits, fascias, bargeboard to Porch roof: Rosewood Upvc.
Rainwater goods: Black Upvc.

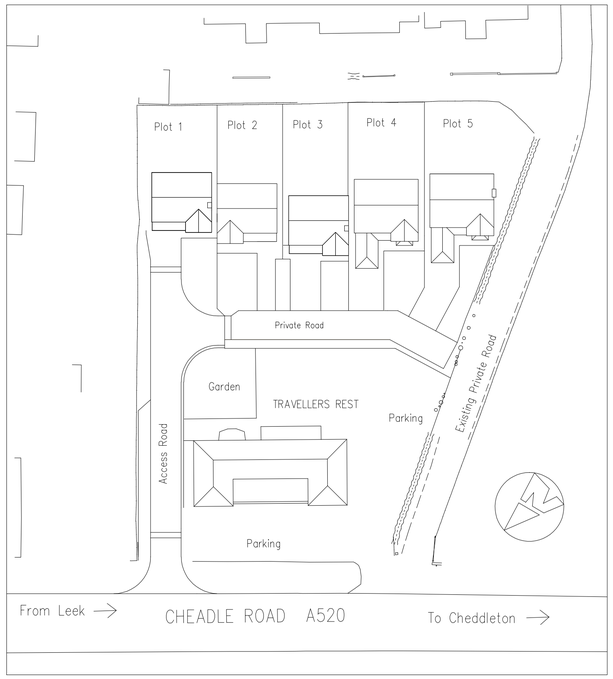


Block Plan Scale 1:200

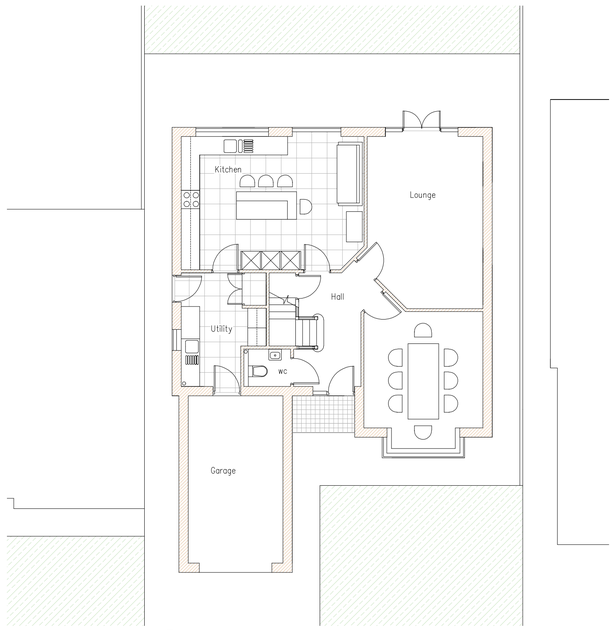


Ground Floor Scale 1:100

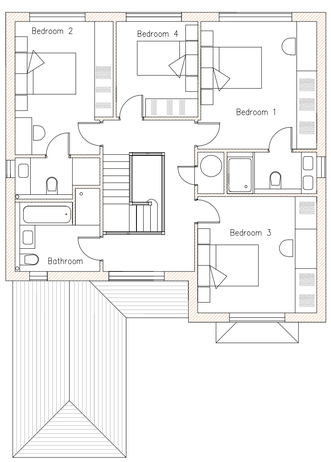

First Floor Scale 1:100

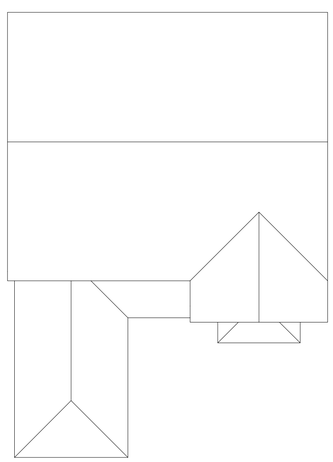

Roof Plan Scale 1:100

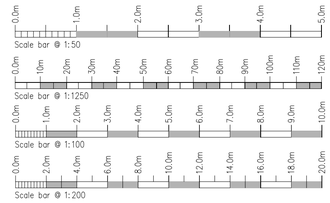

Rev.	Drawn	Comments.	Date
A	ACB	Add North Point on Block Plan.	03-05-18

Developer:
Broadoak Properties Ltd.

Project:
Proposed Residential Development at The Travellers Rest.
Cheadle Road, Leekbrook, Leek.
Staffordshire ST13 7DR.

Title:
Plans & Elevations Plot 4

Status:
Planning.

Paper Size A1:Drawn: ACB February 2018 Drawing Ref: 1514-04

MAC ARCHITECTURAL DESIGN LTD
Moorland House, 123 Moorland Road, Burslem, ST6 1JD.
T:01782 503302 E:admin@mac-arch.co.uk