


South East Elevation. Scale 1:100




North East Elevation. Scale 1:100




North West Elevation. Scale 1:100

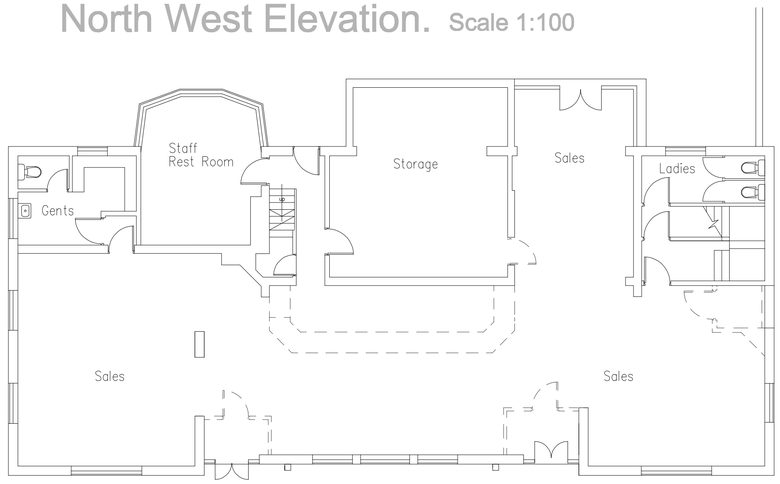


Ground Floor Scale 1:100

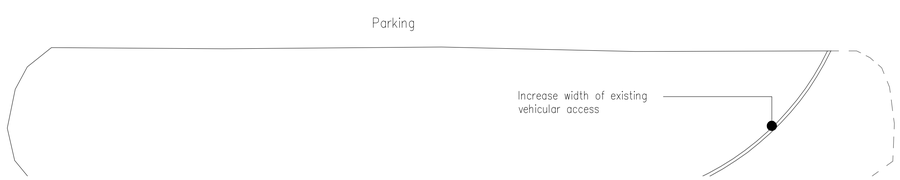


South West Elevation. Scale 1:100

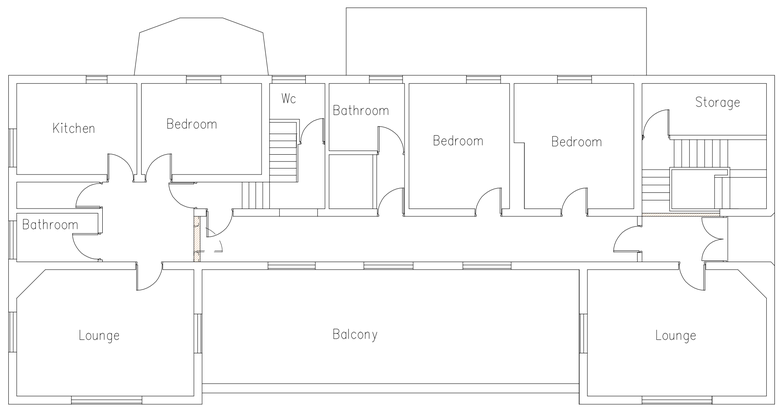

First Floor Scale 1:100

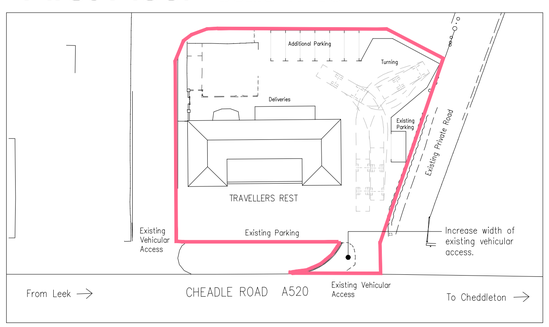


Block Plan Scale 1:500

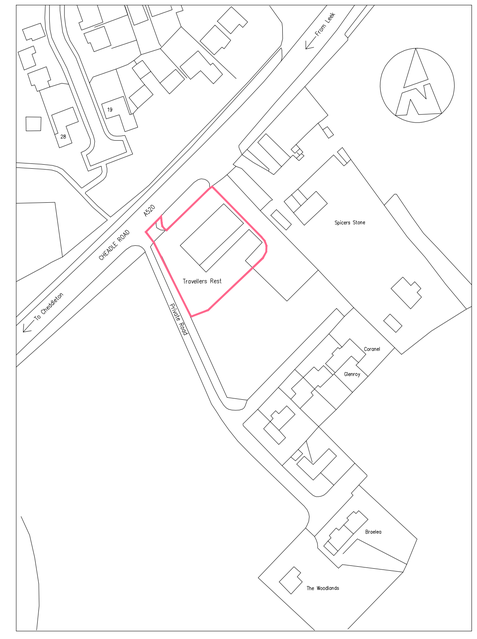

© Crown Copyright 2018 All rights reserved. Licence number 100049235

Location Plan 1:1250

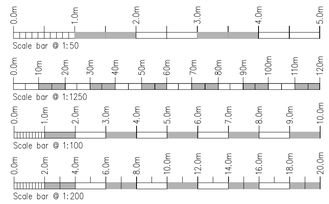

Rev.	Drawn	Comments.	Date

Developer:
Broadoak Properties Ltd.

Project:
Proposed change of use at The Travellers Rest, Cheadle Road, Leekbrook, Leek. Staffordshire ST13 7DR.

Title:
Plans & Elevations. As Proposed.

Status:
Planning.

Paper Size A1: Drawn: ACB April 2018 Drawing Ref: 1514-08

MAC ARCHITECTURAL DESIGN LTD
Moorland House, 123 Moorland Road, Burslem, ST6 1JD.
T:01782 503302 E:admin@mac-arch.co.uk