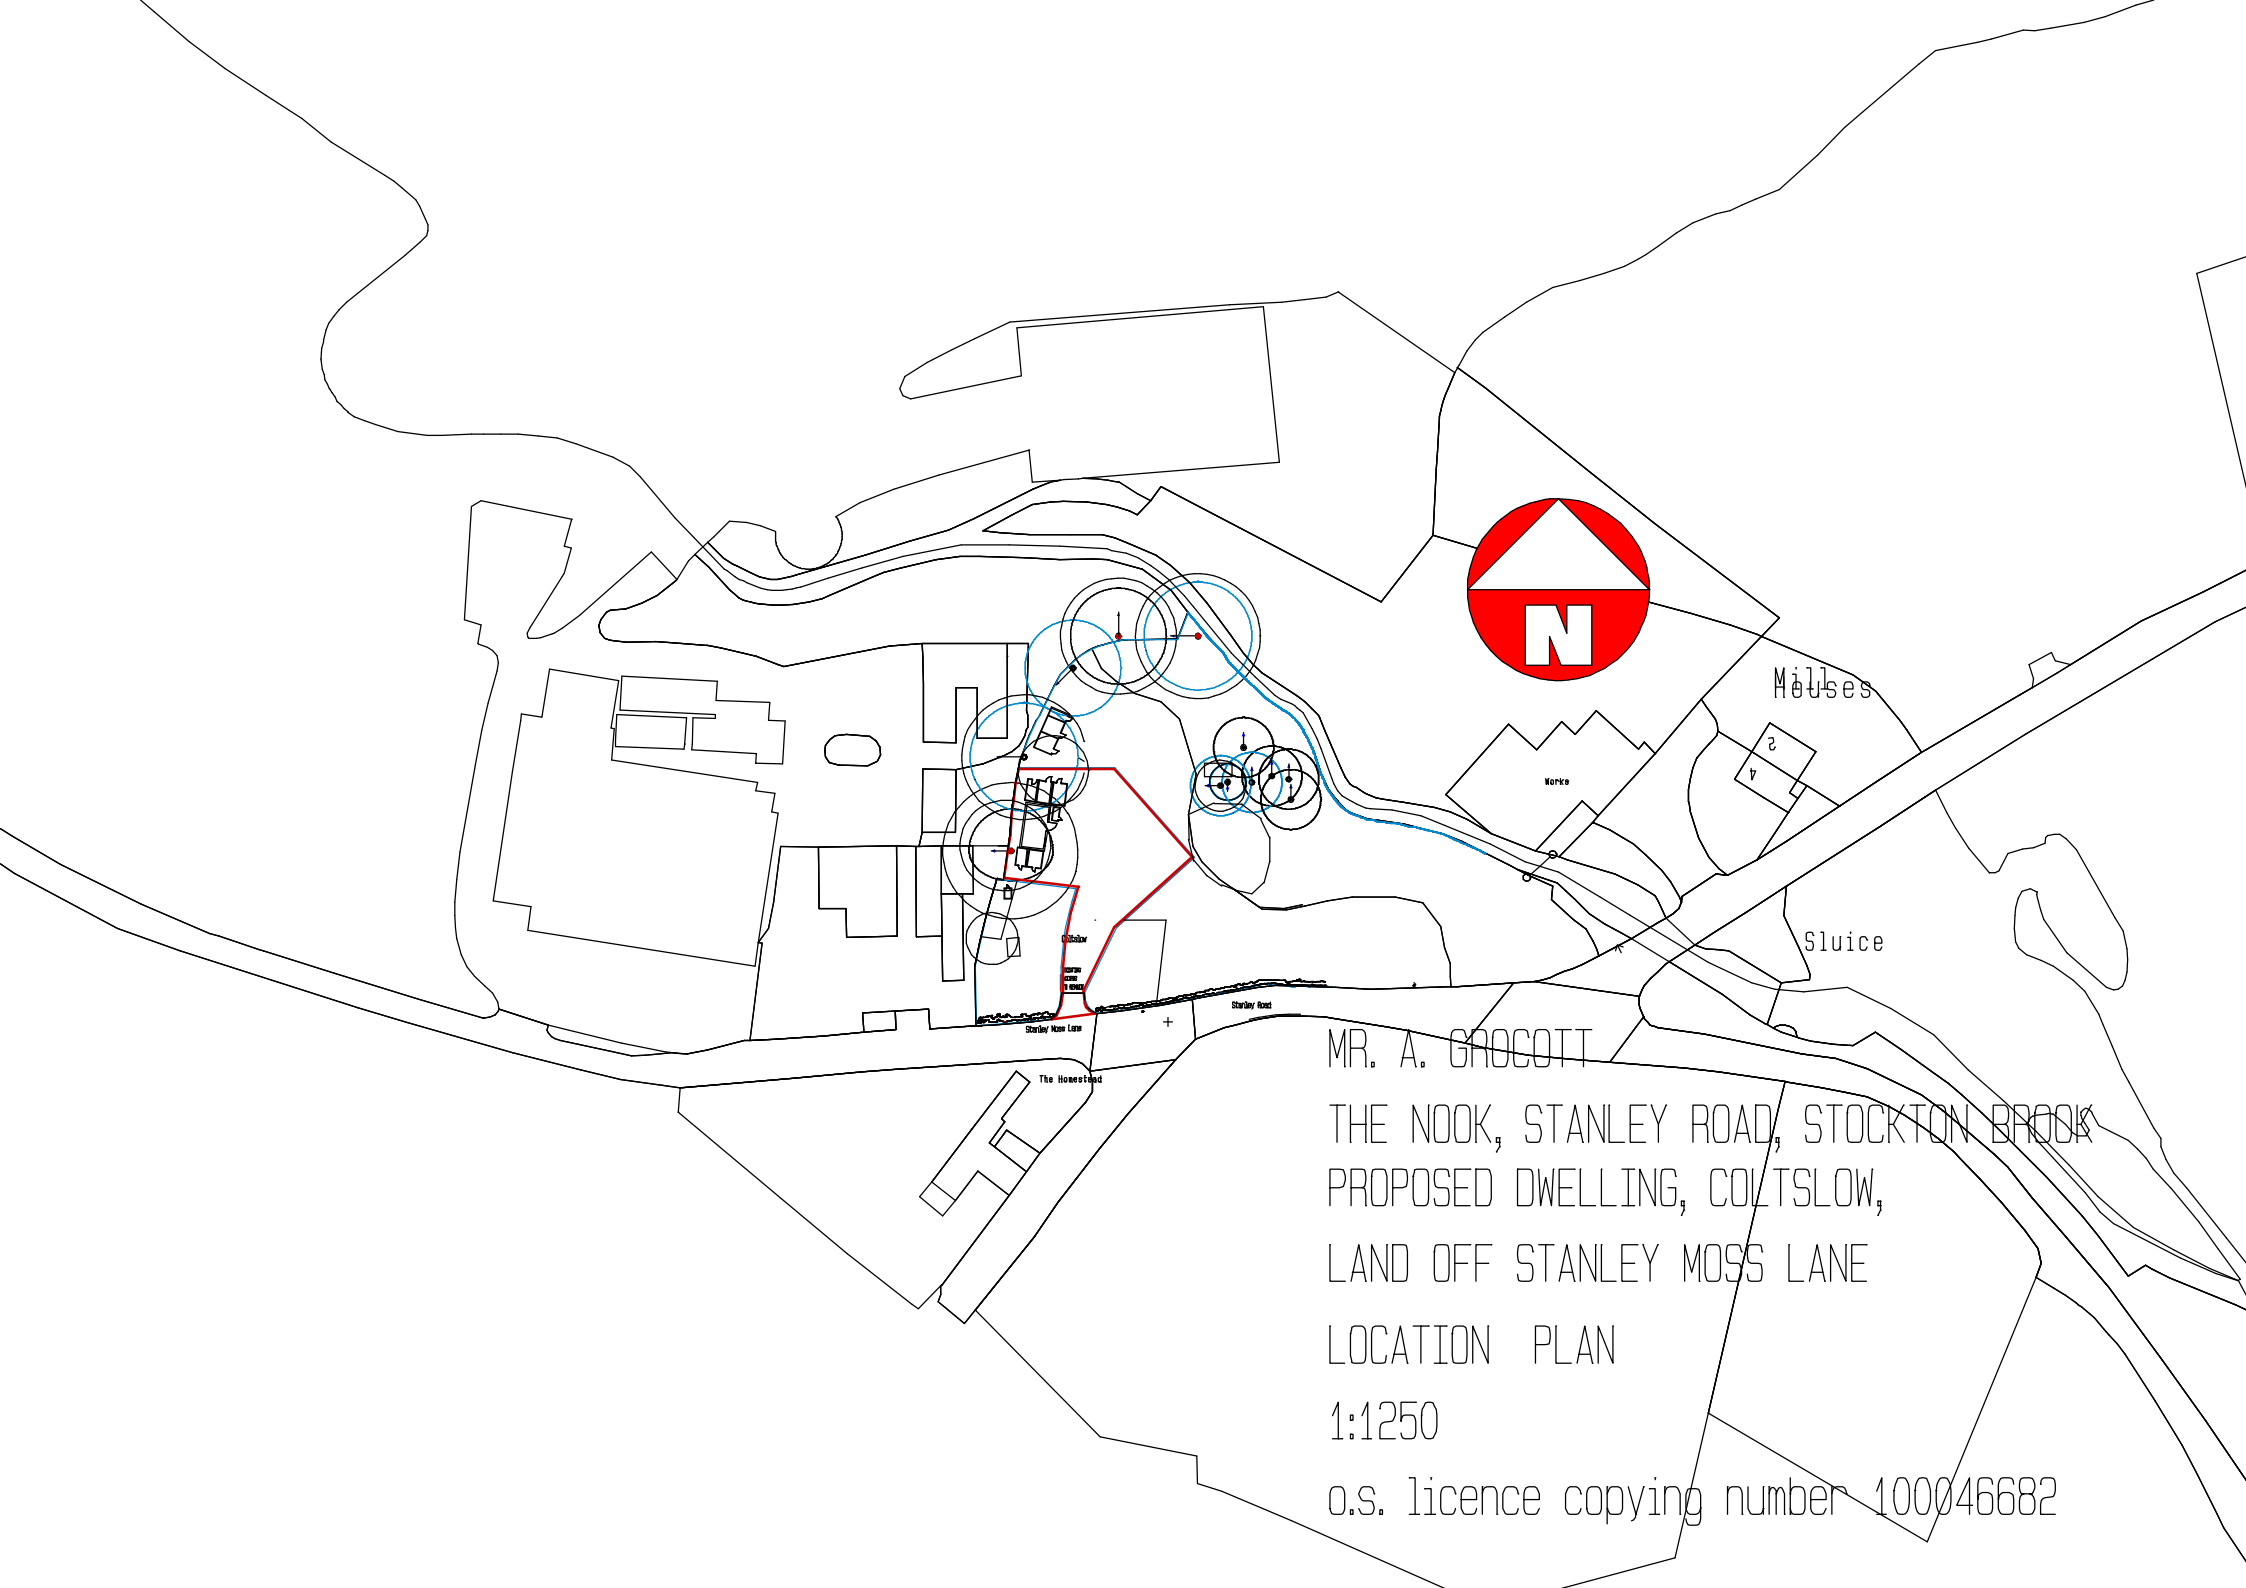


MR. A. GROCOTT

THE NOOK, STANLEY ROAD, STOCKTON BROOK

PROPOSED DWELLING, COLTSLOW,

LAND OFF STANLEY MOSS LANE

LOCATION PLAN

1:1250

o.s. licence copying number 100046682