


front elevation




rear elevation




side elevation

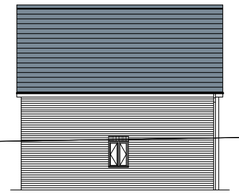


side elevation

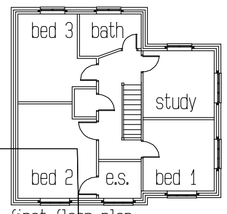

first floor plan

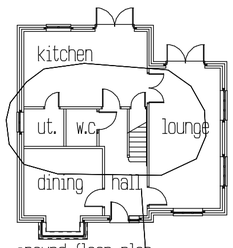

ground floor plan

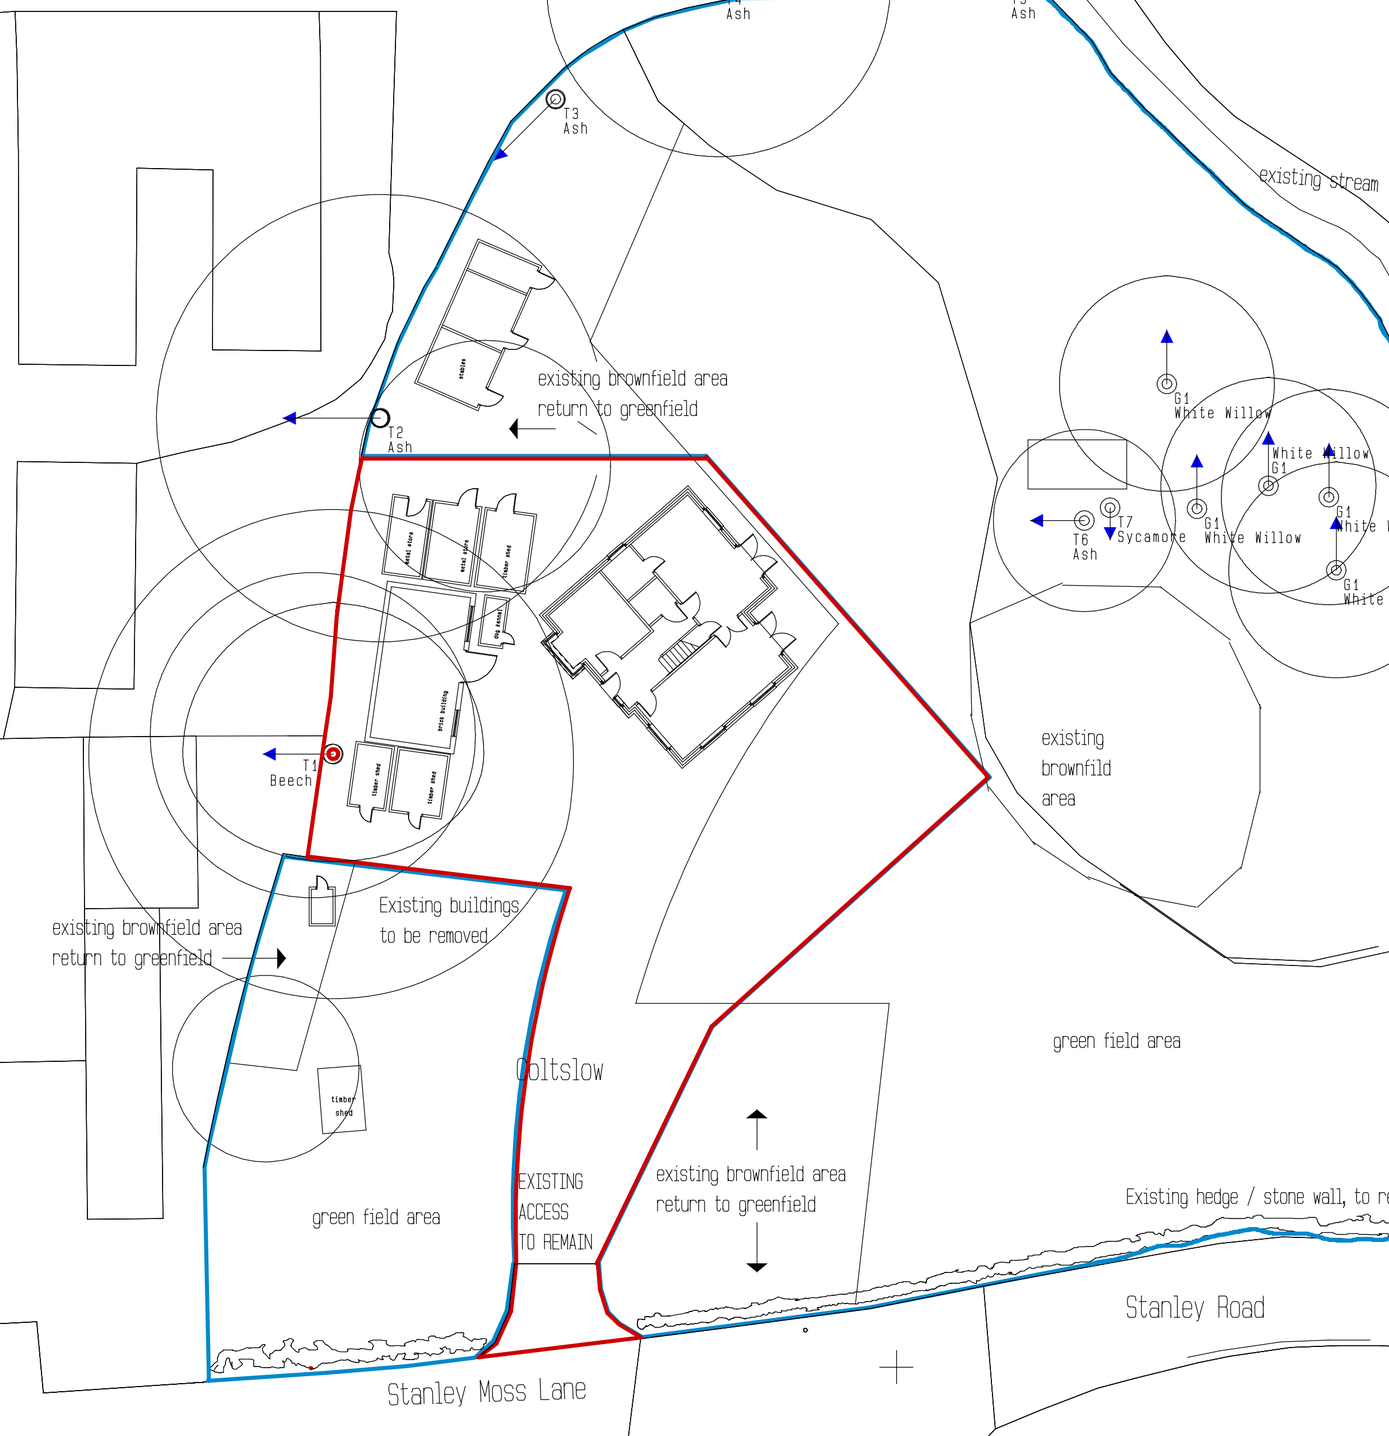

This drawing is copyright and should not be reproduced without permission.

The contractor is responsible for checking dimensions and any discrepency to be verified before proceeding.Figured and dimensions only tobe worked to

All work to be carried out in accordance with the current. Building Regulations, British Standards / Codes of practice and Statutory Authorites bye laws and recommendations. The contractor is to check and verify all dimensions and levels and inverts etc., on site prior to commencing the works.

IF IN DOUBT ALWAYS ASK.

PAPER SIZE A2

0 1 2 3 4 5m

N

ARCHITECTURAL & ASSOCIATED SERVICES

Mill House
Springs Bank
Bagnall
Stoke-on-Trent
Staffs
ST9 9JR
01782 504950

CLIENT
MR. A. GROCOTT

THE NOOK, STANLEY ROAD, STOCKTON BROOK

CONTRACT
PROPOSED DWELLING, COLTSLOW,

LAND OFF STANLEY MOSS LANE

TITLE
BLOCK PLAN

SCALE
1:200

DRAWN

DATE

CHECKED

DRWG NO:

REV