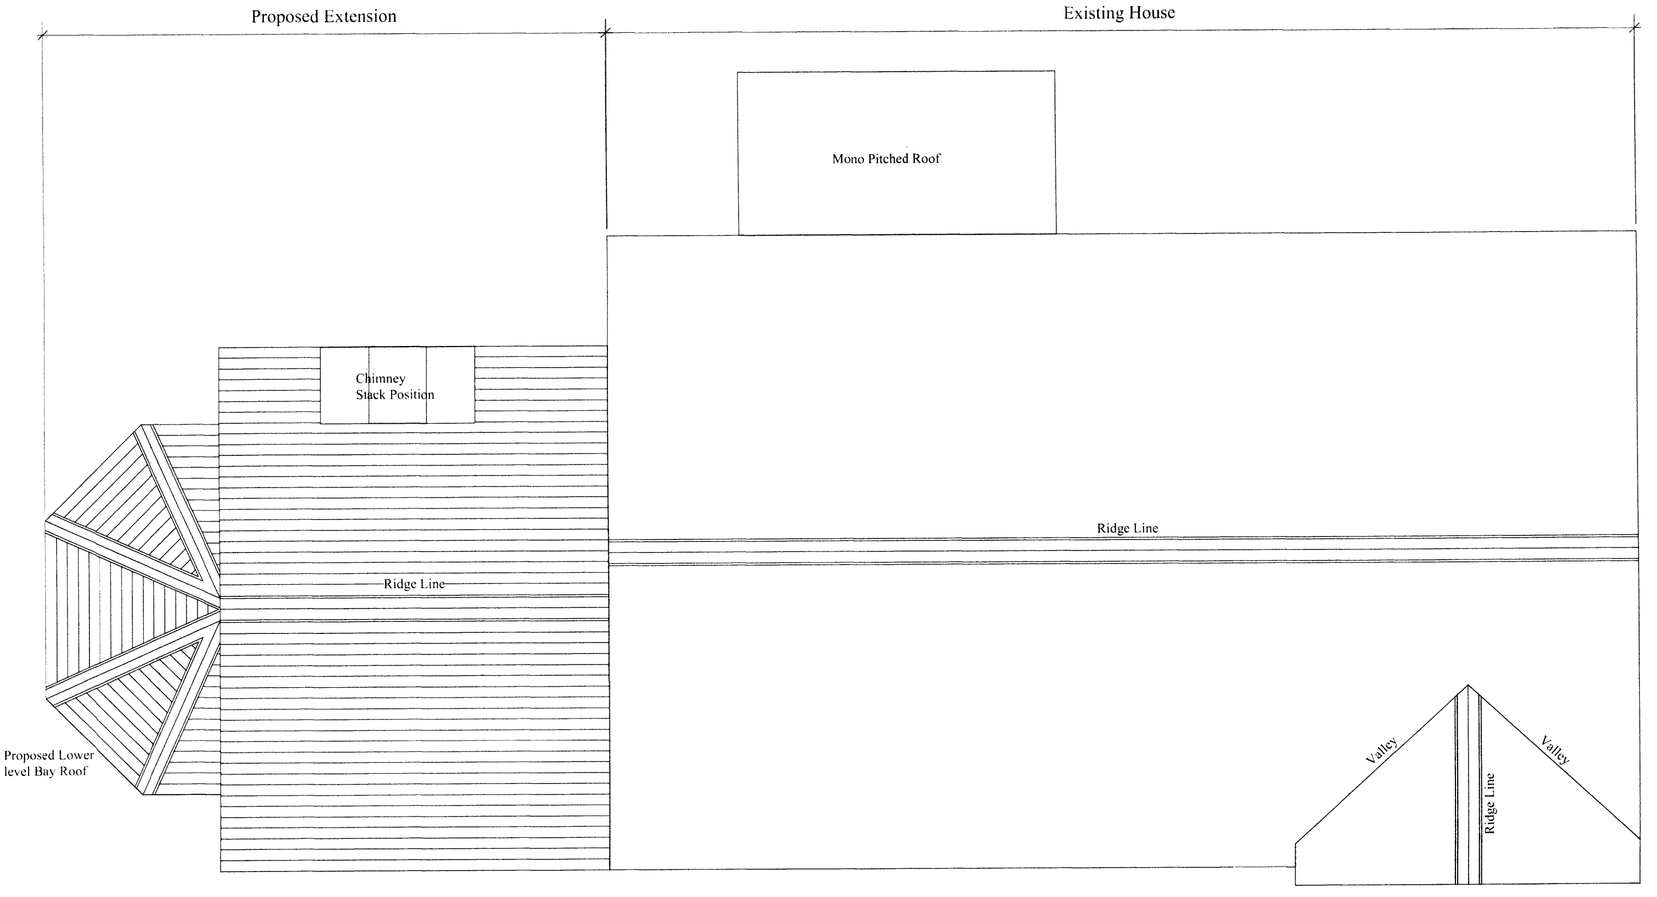

Proposed Outline Roof Plan
Scale 1:50

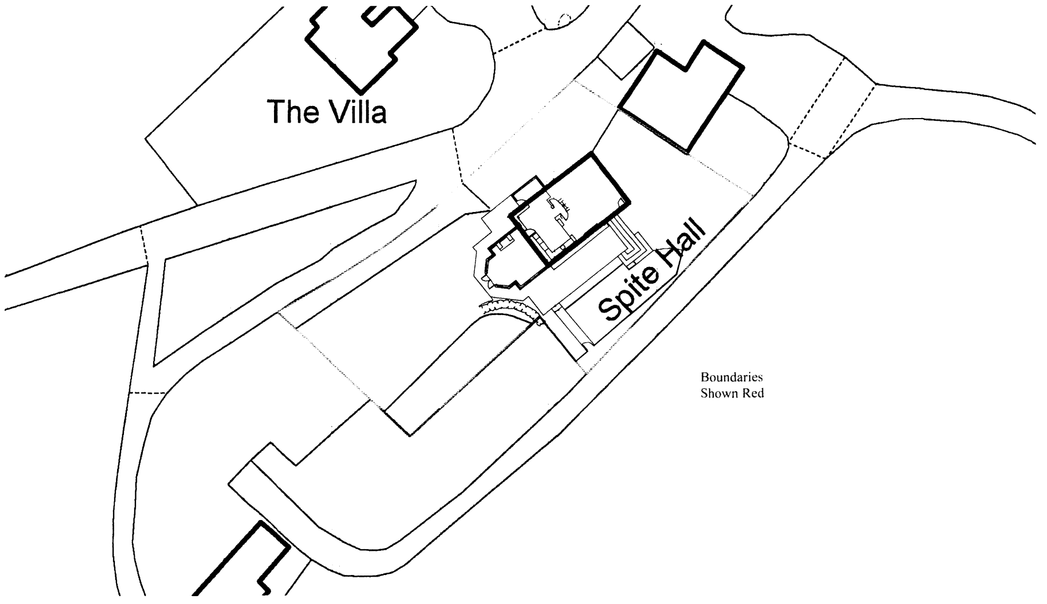

Proposed Site Layout Plan
Scale 1:500

4 FEB 2010 SMDC

RJB
A Member of The Chartered Institute of Architectural Technologists
Priory House, 30 Ellesmere Avenue,
Marple, Stockport, Cheshire SK6 7AN
Tel/ Fax 0161 484 5845 Mobile 07711 088526
e: mail address - md@rjbarchitecturaldesigns.com

Client
Mr M. Ball

Project
Extension to
Spite Hall
Lake Road
Rudyard

Subject
Proposed Outline Roof Plan &
1:500 Site Layout

Date	Scale	Drawn	Rev
03/10	1:50, 1:500		

Drawing Number
10395/ 05

RJB Architectural Designs take no responsibility for any dimensions obtained by sc
from this drawing. If no dimension is shown the recipient must ascertain the dimens
specifically from RJB Architectural Designs. Supplying this drawing in digital form
solely for convenience and no reliance may be placed on digital data. All data must b
checked against hard copy. Dimensions must be checked on site. Any discrepancies
be reported to RJB Architectural Designs immediately. This drawing is copyright of
Architectural Designs.