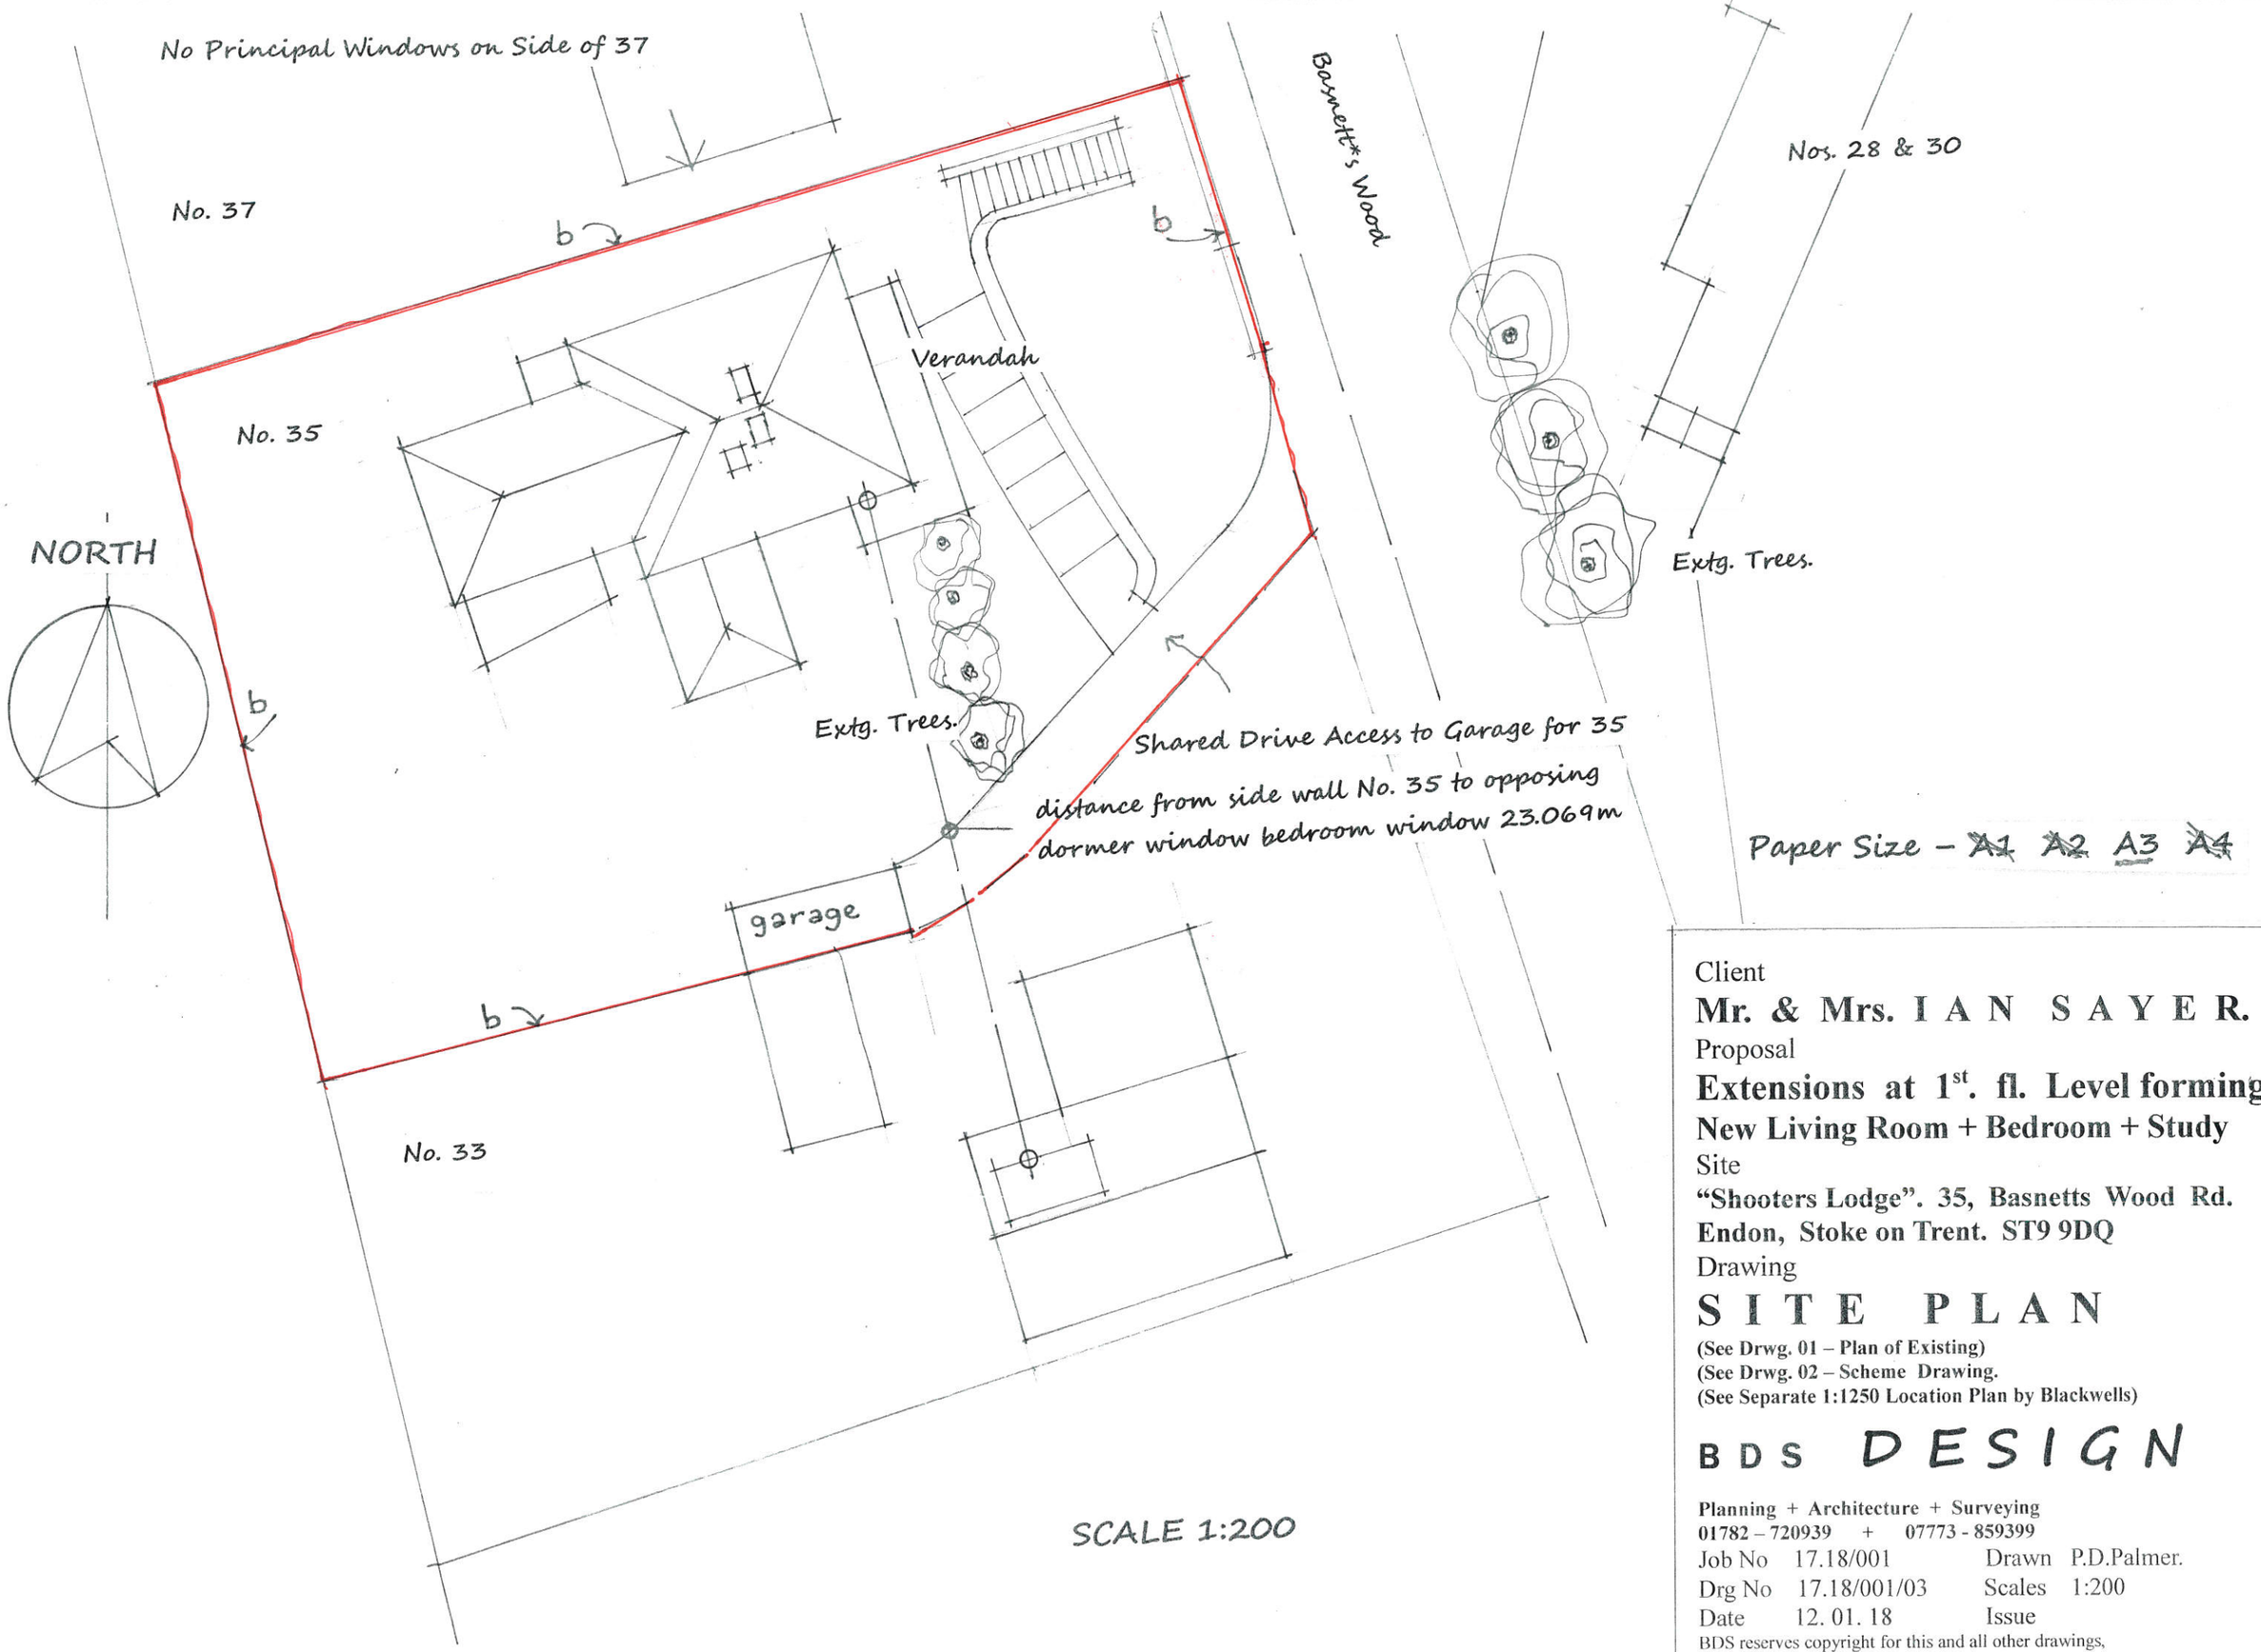

Paper Size – ~~A1~~ ~~A2~~ A3 ~~A4~~

Client

Mr. & Mrs. I A N S A Y E R.

Proposal

Extensions at 1st. fl. Level forming New Living Room + Bedroom + Study

Site

"Shooters Lodge". 35, Basnetts Wood Rd. Endon, Stoke on Trent. ST9 9DQ

Drawing

S I T E P L A N

(See Drwg. 01 – Plan of Existing)
(See Drwg. 02 – Scheme Drawing.
(See Separate 1:1250 Location Plan by Blackwells)

BDS DESIGN

Planning + Architecture + Surveying
01782 – 720939 + 07773 - 859399

Job No	17.18/001	Drawn	P.D.Palmer.
Drg No	17.18/001/03	Scales	1:200
Date	12. 01. 18	Issue	

BDS reserves copyright for this and all other drawings, in connection with the proposals/job described above