
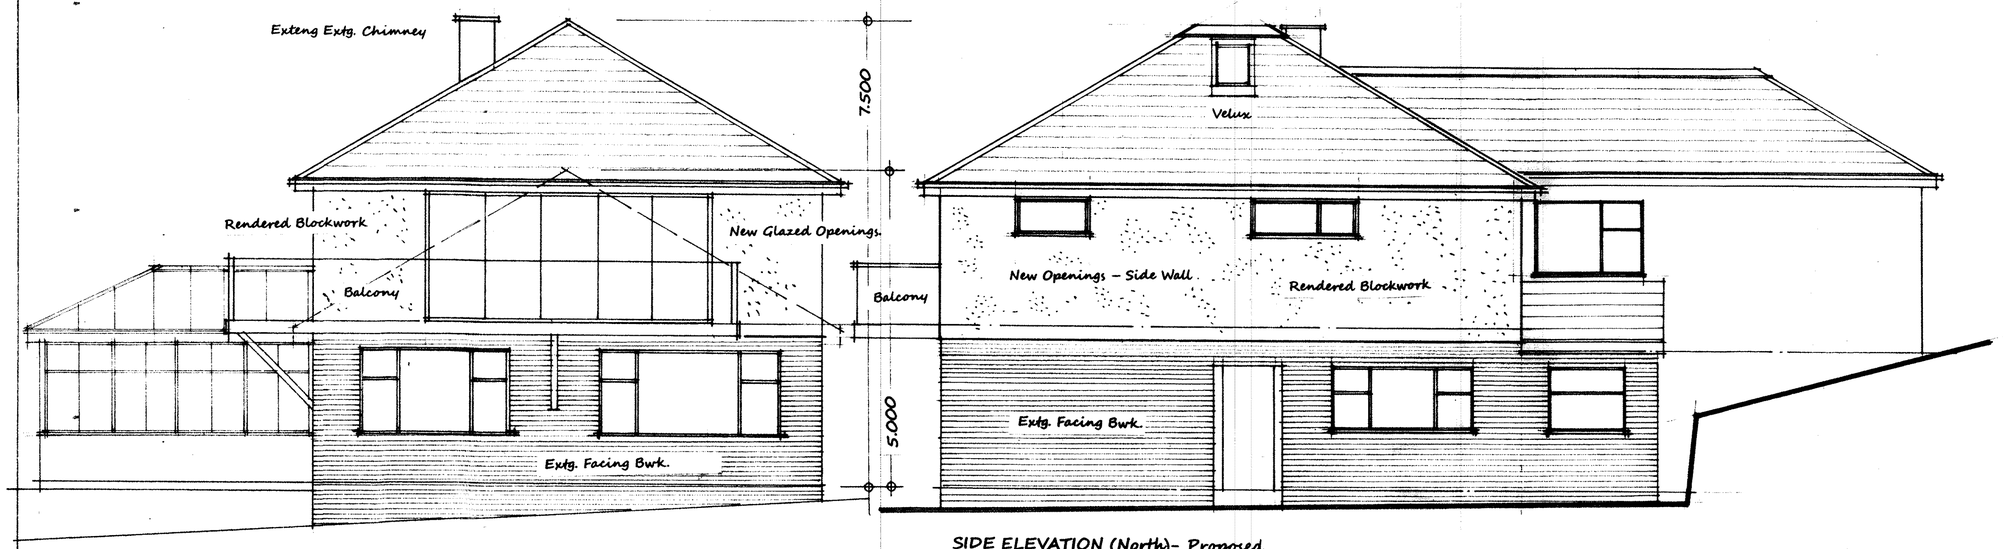



FRONT ELEVATION (East)- Proposed

SIDE ELEVATION (North)- Proposed


5.512

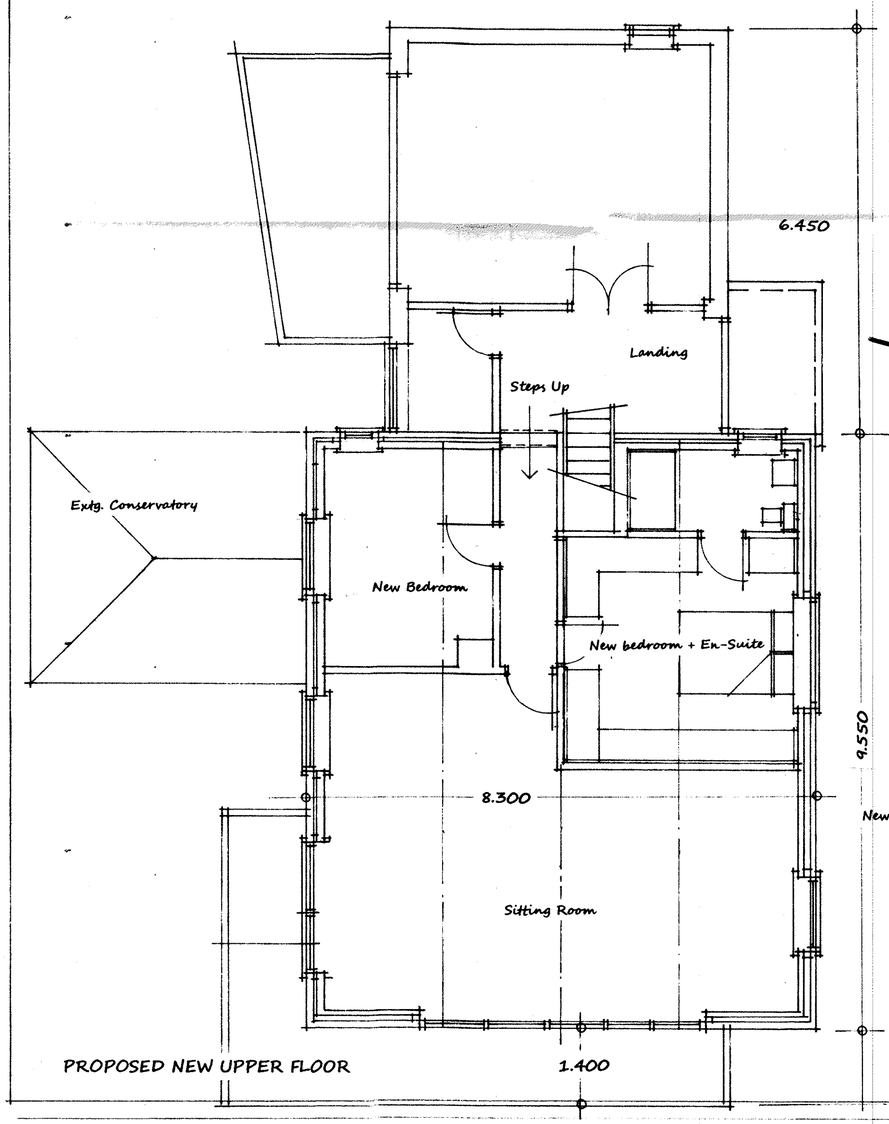


PROPOSED NEW UPPER FLOOR

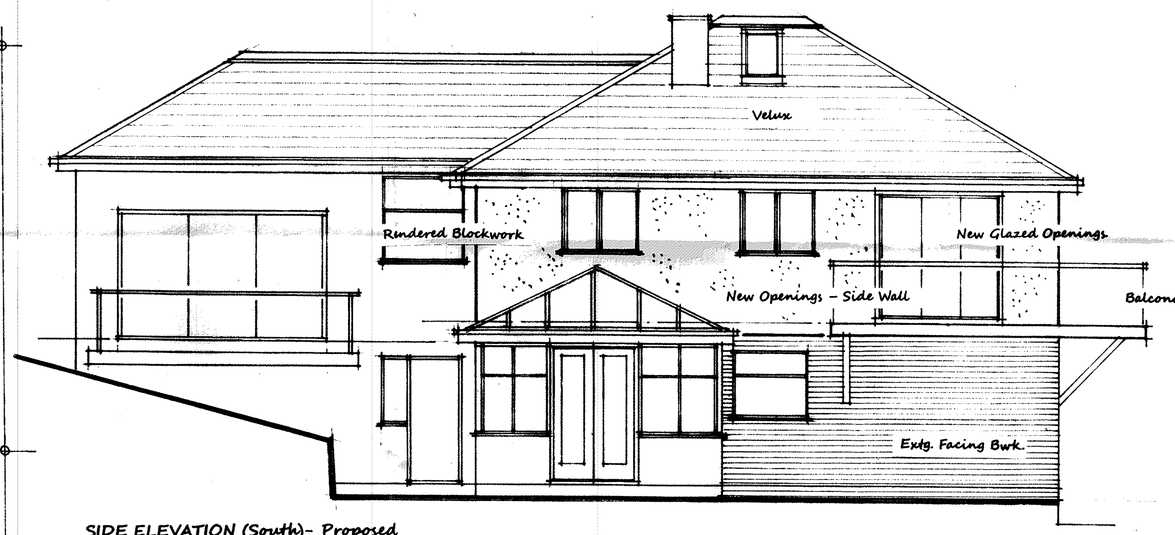

SIDE ELEVATION (South)- Proposed

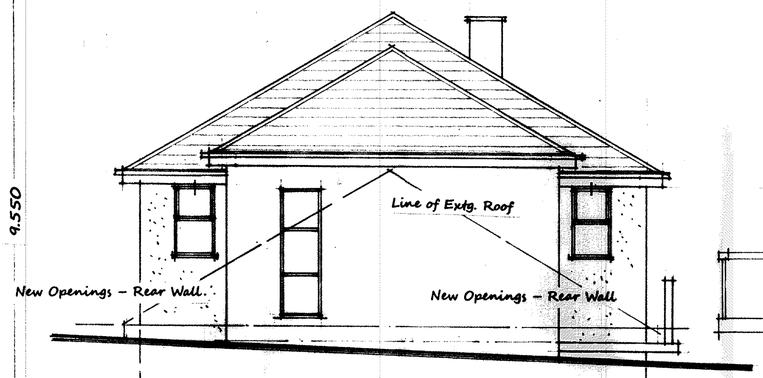

REAR ELEVATION (West)- Proposed

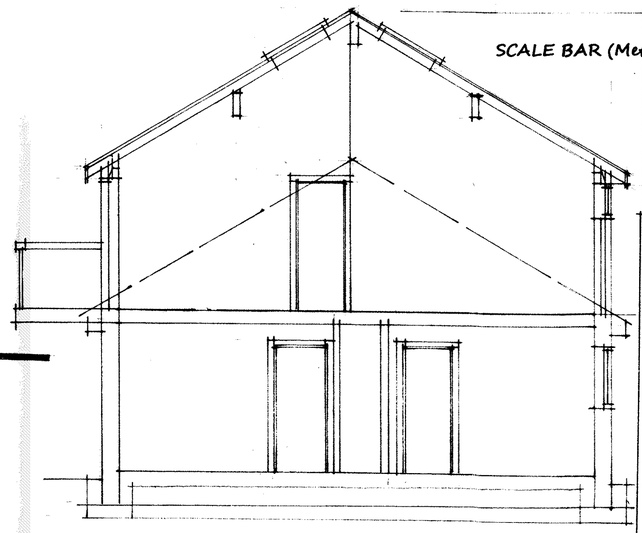

SECTION - Proposed

0 1 2 3 4 5 6 7

SCALE BAR (Metric)

Paper Size – A1 ~~A2~~ ~~A3~~ ~~A4~~

Client
Mr. & Mrs. IAN SAYER.
Proposal
Extensions at 1st. fl. Level forming New Living Room + Bedroom + Study
Site
"Shooters Lodge". 35, Basnetts Wood Rd. Endon, Stoke on Trent. ST9 9DQ
Drawing
PROPOSED PLAN
(See Drwg. 01 – Plan of Existing)
(See Drwg. 03 – Site & Location Plan.)

BDS DESIGN
Planning + Architecture + Surveying
01782 – 720939 + 07773 - 859399

Job No 17.18/001 Drawn P.D.Palmer.
Drg No 17.18/001/02 Scales 1:50
Date 12. 01. 18 Issue

BDS reserves copyright for this and all other drawings, in connection with the proposals/job described above