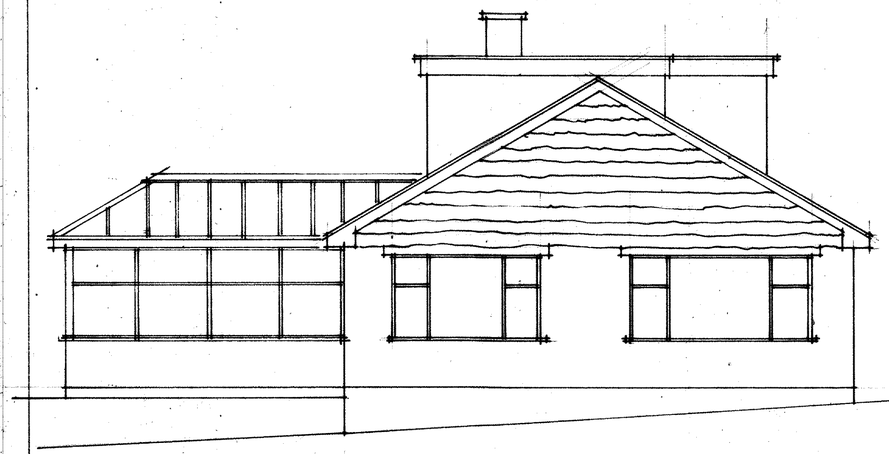

FRONT ELEVATION (East)

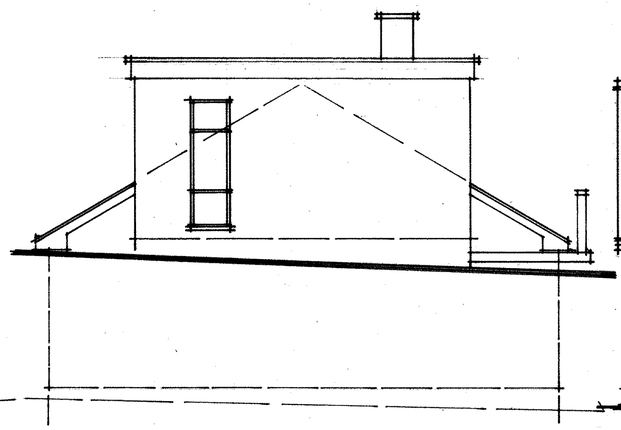

REAR ELEVATION (West)

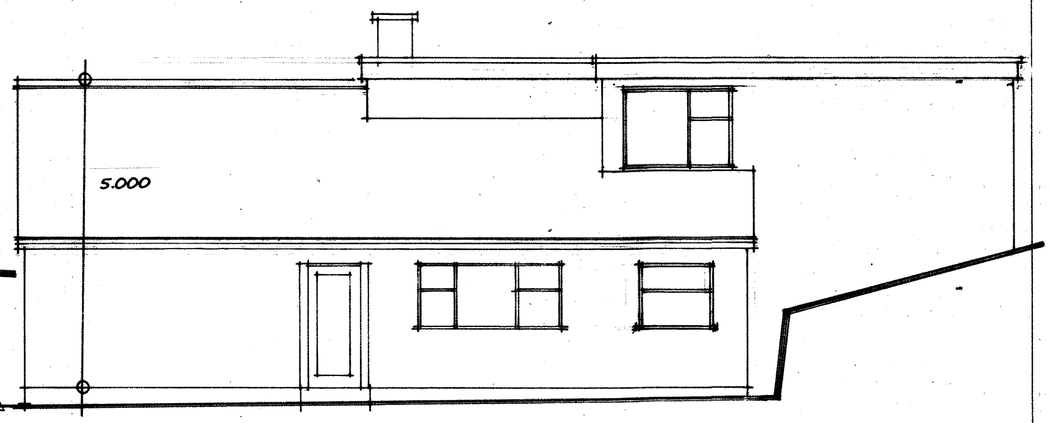


SIDE ELEVATION (North)

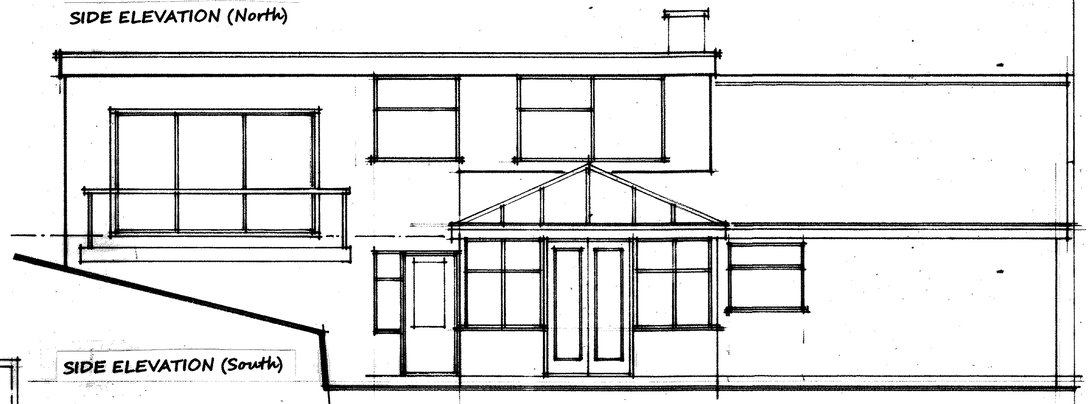

SIDE ELEVATION (South)

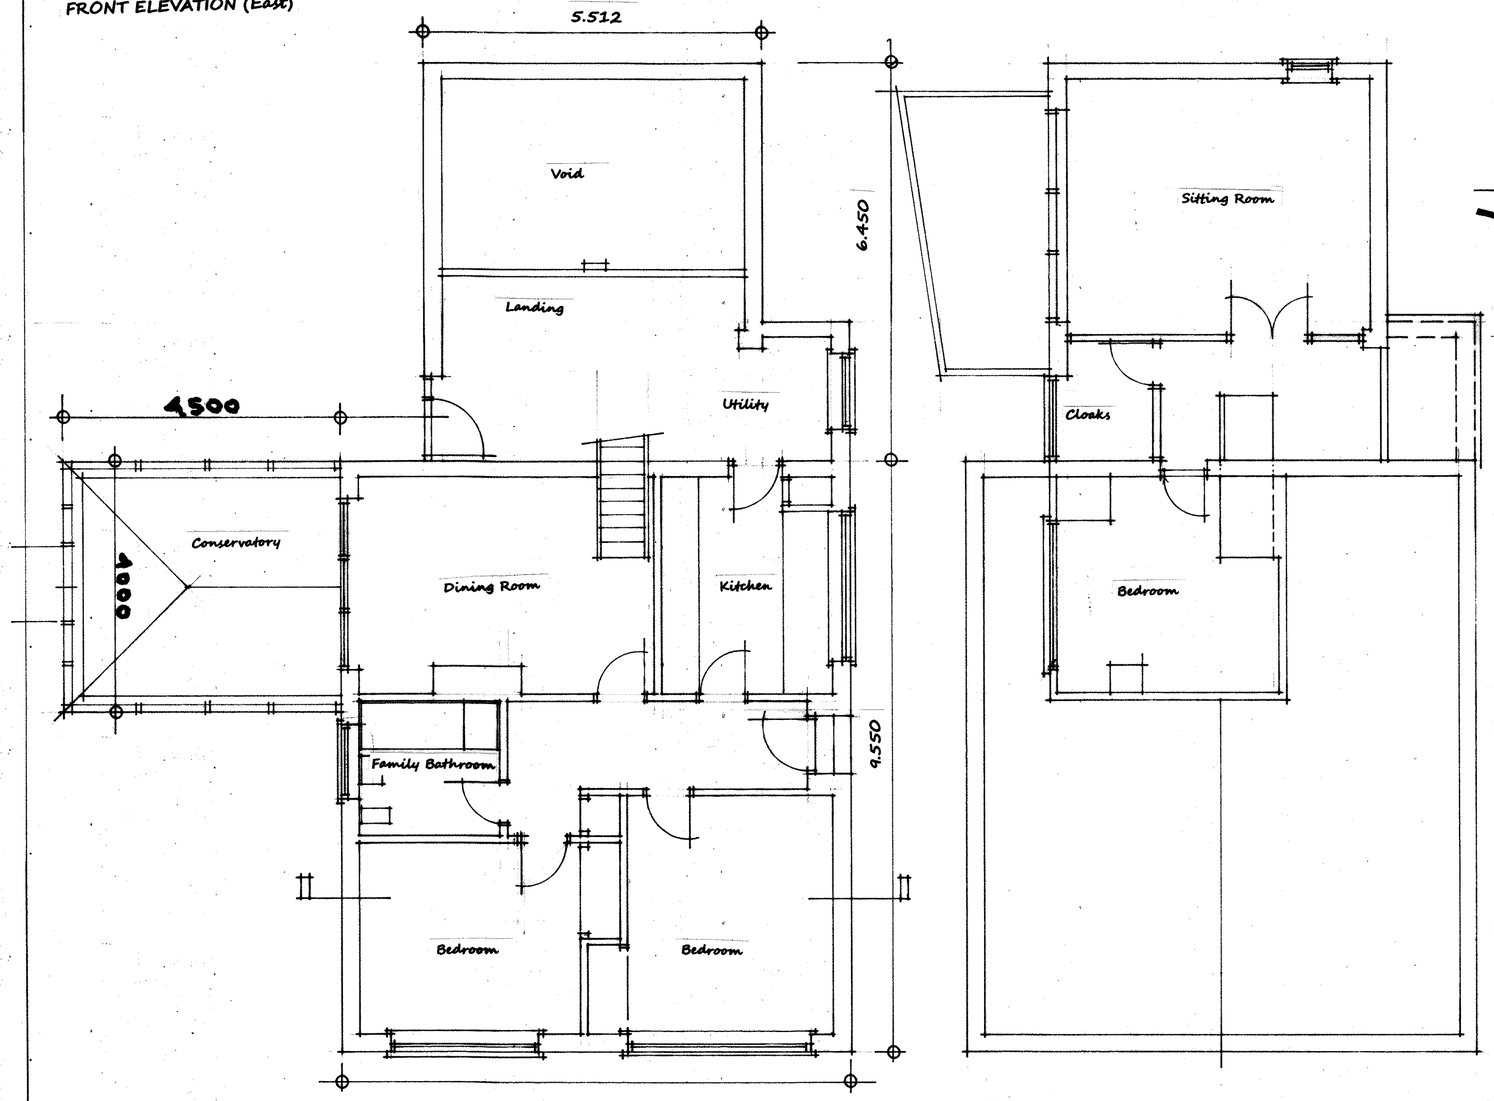


GROUND FLOOR




UPPER FLOOR

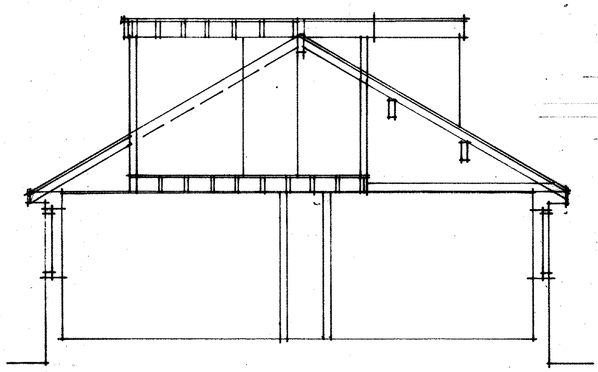

SECTION




SCALE BAR (Metric)

Paper Size – A1 A2 A3 A4

Client
**Mr. & Mrs. I A N S A Y E R.**
Proposal
**Extensions at 1st. fl. Level forming New Living Room + Bedroom + Study**
Site
**"Shooters Lodge". 35, Basnetts Wood Rd. Endon, Stoke on Trent. ST9 9DQ**
Drawing
**PLAN of EXISTING.**
(See Drwg. 02 – Scheme Drawing)
(See Drwg. 03 – Survey Plan.)


BDS DESIGN
Planning + Architecture + Surveying
01782 – 720939 + 07773 - 859399


| | | | |
|---|---|---|---|
| Job No | 17.18/001 | Drawn | P.D.Palmer. |
| Drg No | 17.18/001/01 | Scales | 1:50 |
| Date | 12. 01. 18 | Issue | |


BDS reserves copyright for this and all other drawings, in connection with the proposals/job described above