A2

Figured dimensions only to be taken from this drawing. If in doubt ASK.


All contractors must visit the site and be responsible for taking and checking dimensions relative to this work.

The designer reserves all copyright of this drawing and design and it must not be copied or reproduced without his or her formal written consent


© Stoneleigh Architectural Services 2018

north point


notes

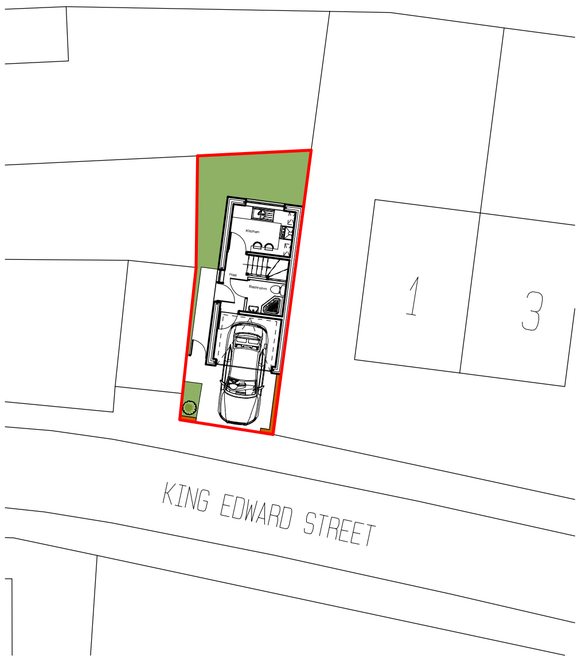


Site Plan 1:200

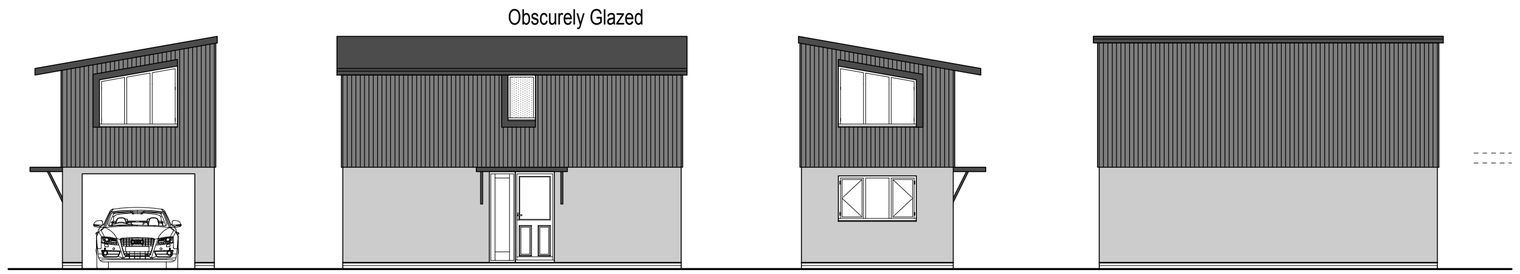


Front Elevation | Side Elevation | Rear Elevation | Side Elevation

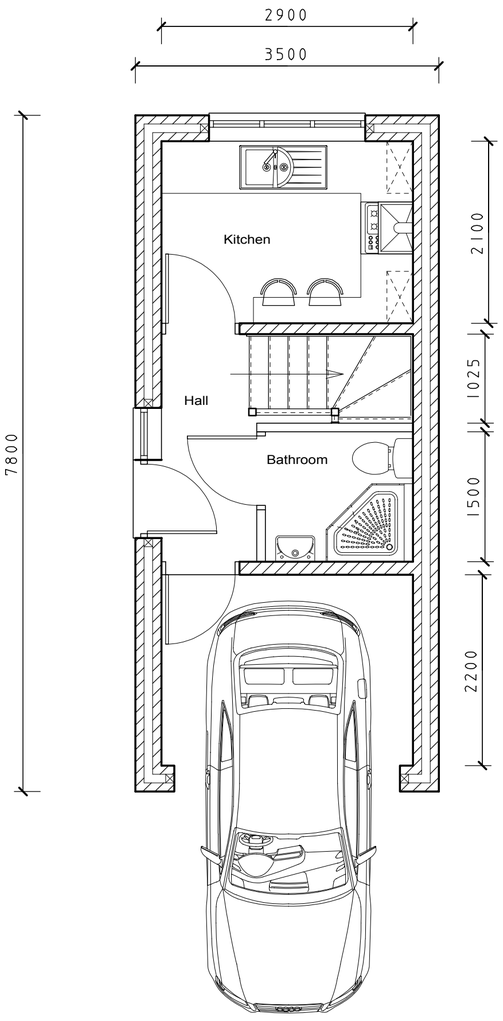

Ground Floor Plan

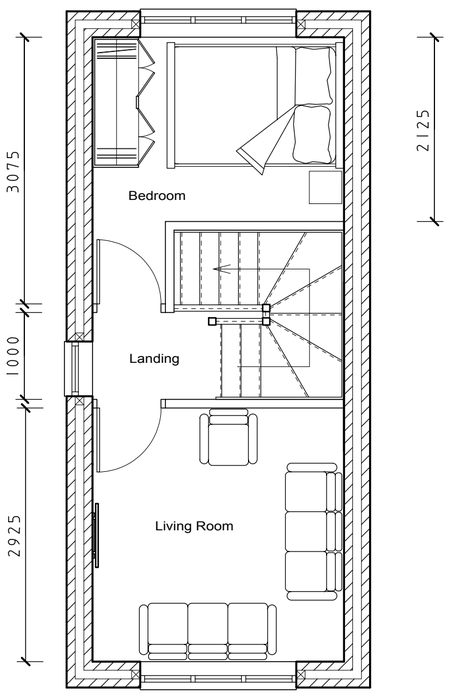

First Floor Plan

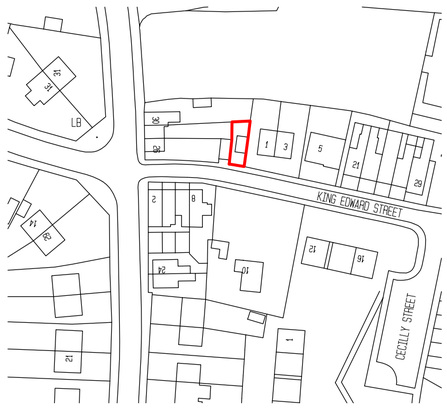

Location Plan 1:1250

revision

scale 1:50, 1:100, 1:200, 1:1250

drawn TCO

date 02/2018

client

Jaykey Construction Limited

job

Flat-over-garage at Land at King Edward Street
Cheadle, Stoke-on-Trent, ST10 1DG

drawing

Proposed Plans and Elevations, Block and Location Plans

no.

18 16 02

STONELEIGH ARCHITECTURAL SERVICES LIMITED

COMPTON WHARF
BRIDGNORTH ROAD
COMPTON
WOLVERHAMPTON
WV6 8AA
TEL 01902 746181 Fax 01902 746388