A2

Figured dimensions only to be taken from this drawing. If in doubt ASK.

All contractors must visit the site and be responsible for taking and checking dimensions relative to this work.

The designer reserves all copyright of this drawing and design and it must not be copied or reproduced without his or her formal written consent

© Stoneleigh Architectural Services 2018

north point

notes

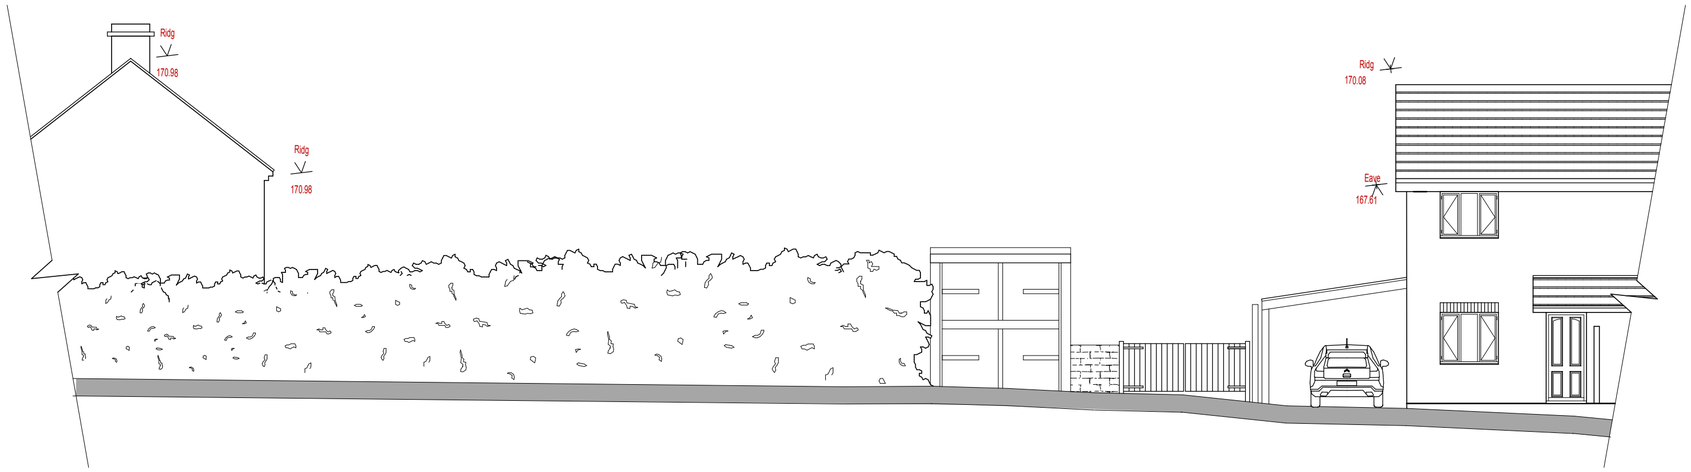

Existing Streetscene

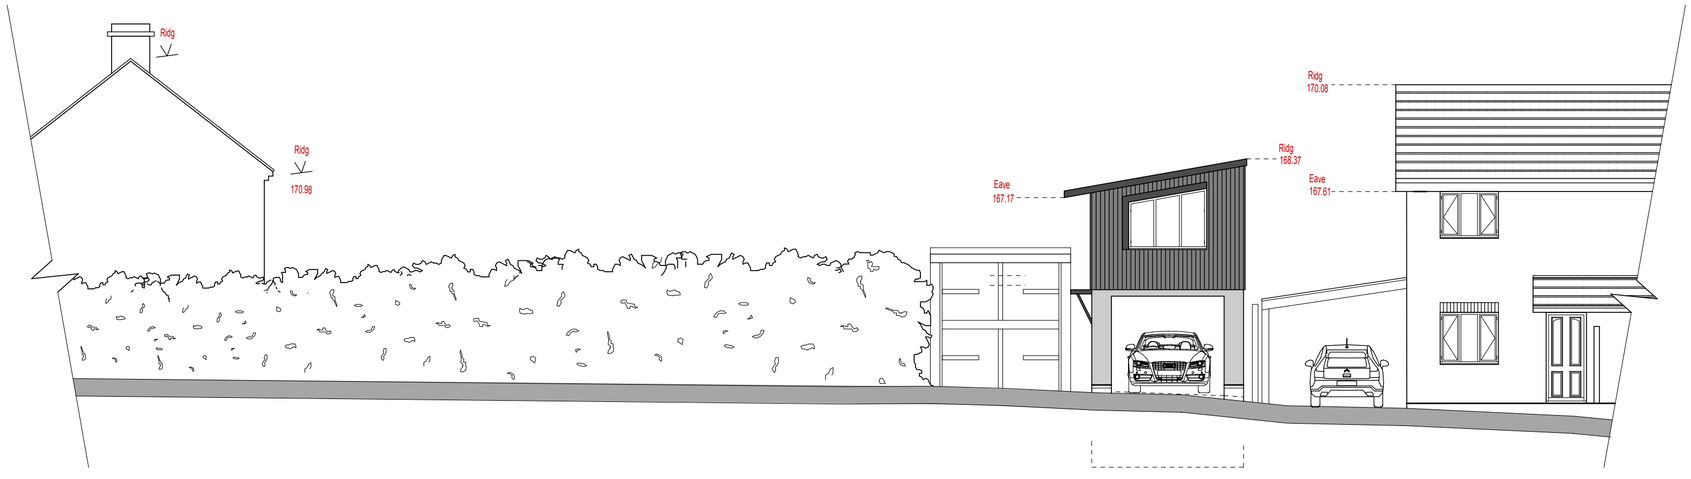

Proposed Streetscene

Boundary treatments
to front of plot
omitted for clarity

revision

scale 1:100

drawn TCO

date 03/2018

client

Jaykey Construction Limited

job

Flat-over-garage at Land at King Edward Street
Cheadle, Stoke-on-Trent, ST10 1DG

drawing

Existing and Proposed Streetscene
Drawings (Indicative)

no.

18 16 03

STONELEIGH ARCHITECTURAL SERVICES LIMITED

COMPTON WHARF
BRIDGNORTH ROAD
COMPTON
WOLVERHAMPTON
WV6 8AA
TEL 01902 746181 Fax 01902 746388