Rev.	Drawn	Comments	Date
A	KLB	Amendments made to Plans and Elevations	11.06.18

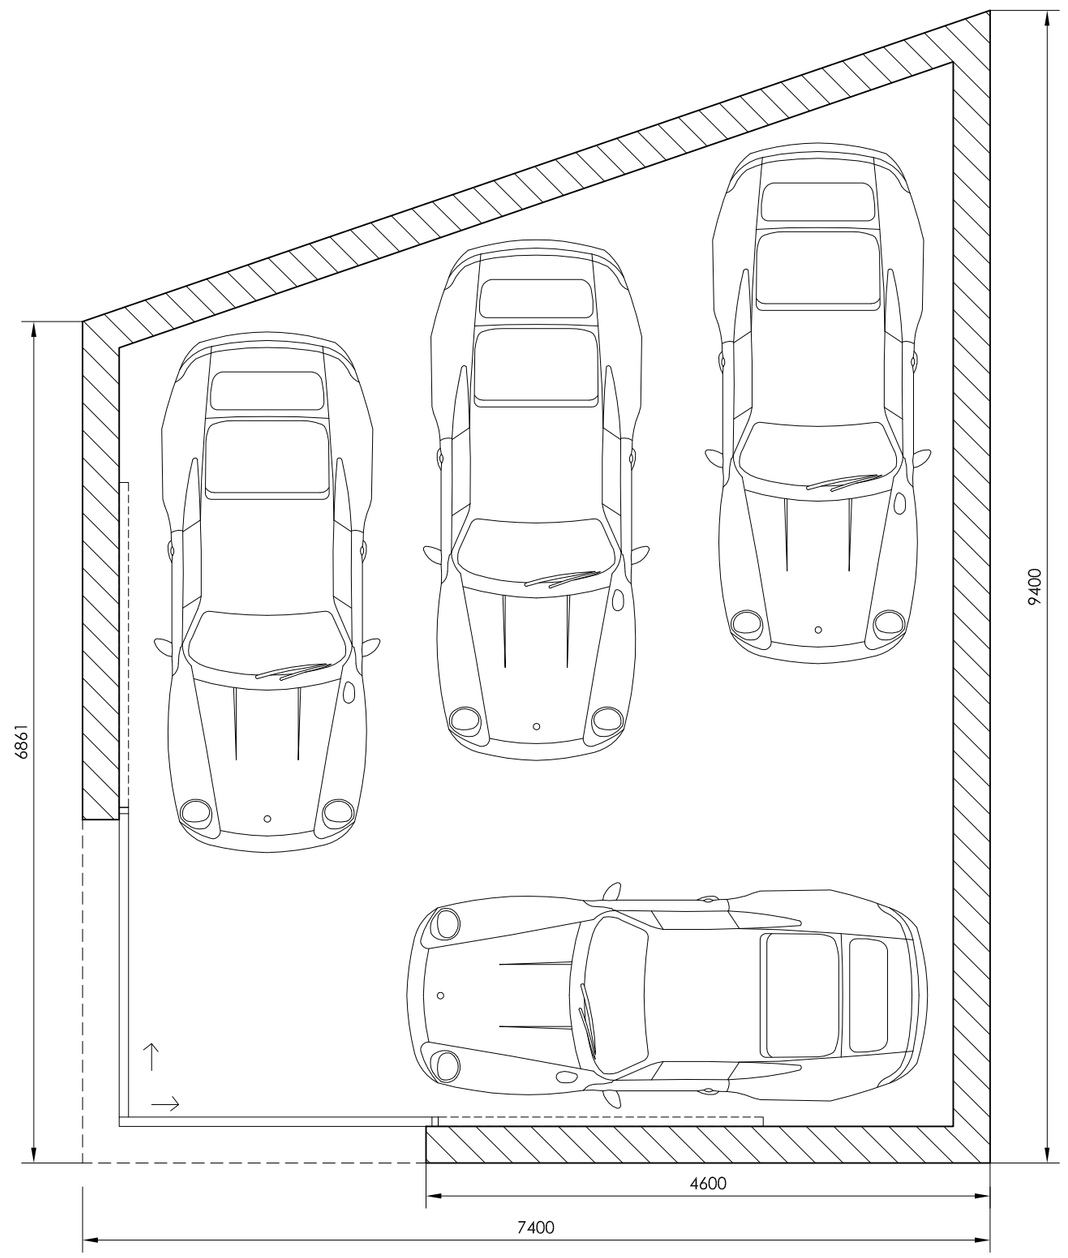

Ground Floor Plan scale 1:50

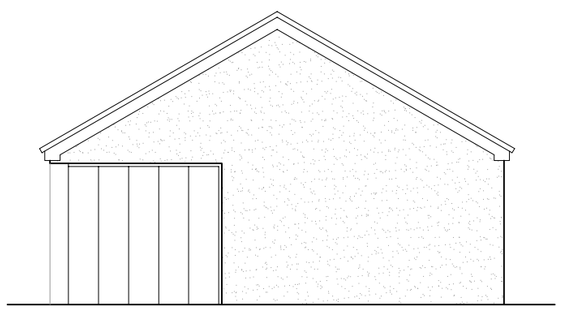

Front Elevation scale 1:100

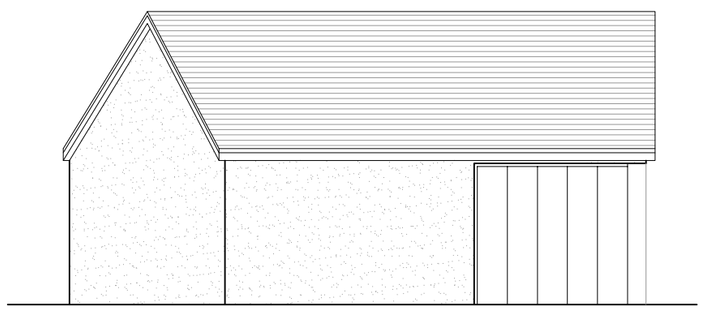

Side Elevation scale 1:100

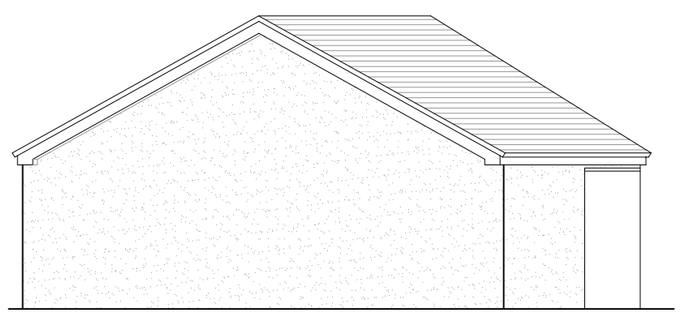

Rear Elevation scale 1:100

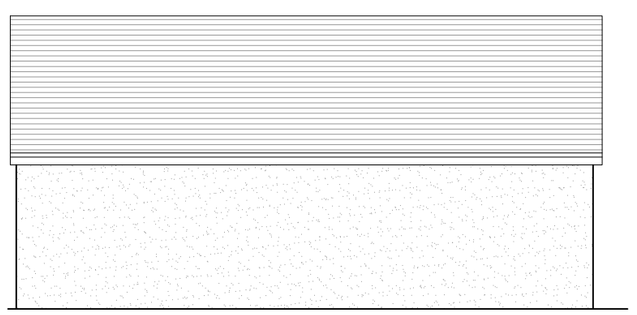

Side Elevation scale 1:100

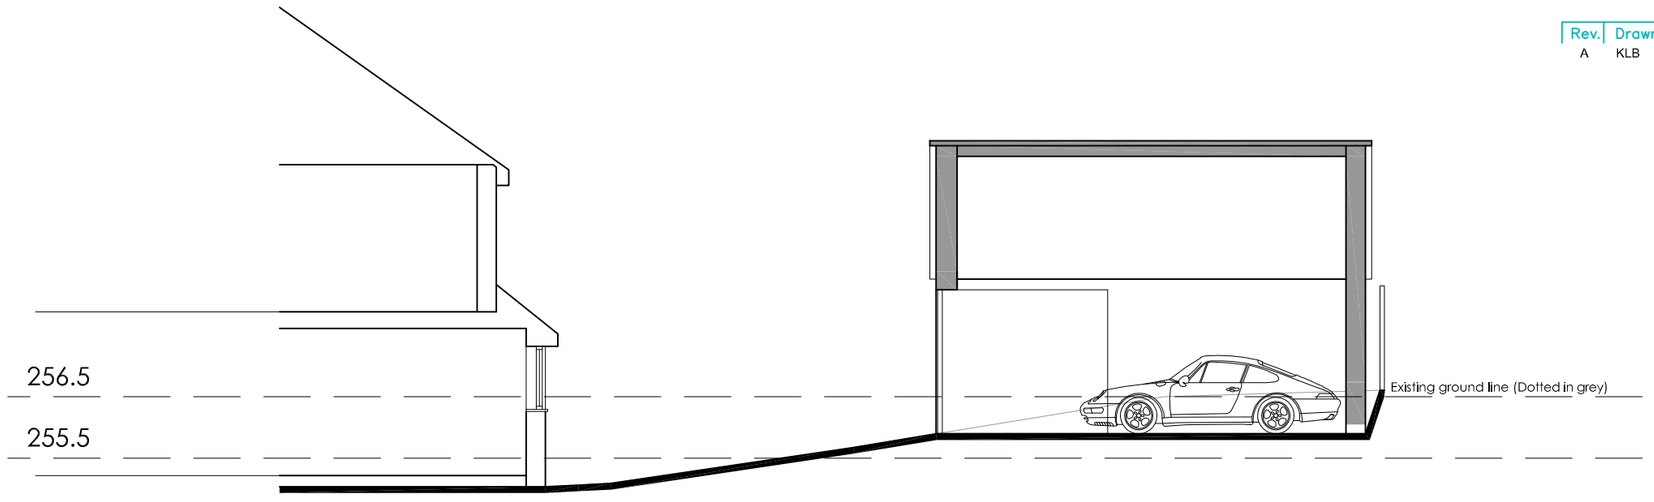

Site Section A:A scale 1:100

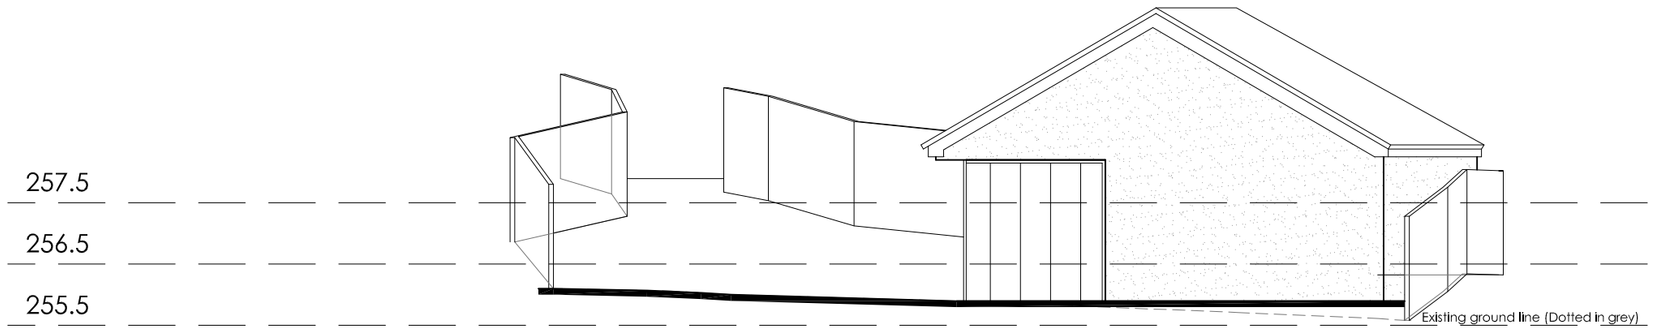

Site Section B:B scale 1:100

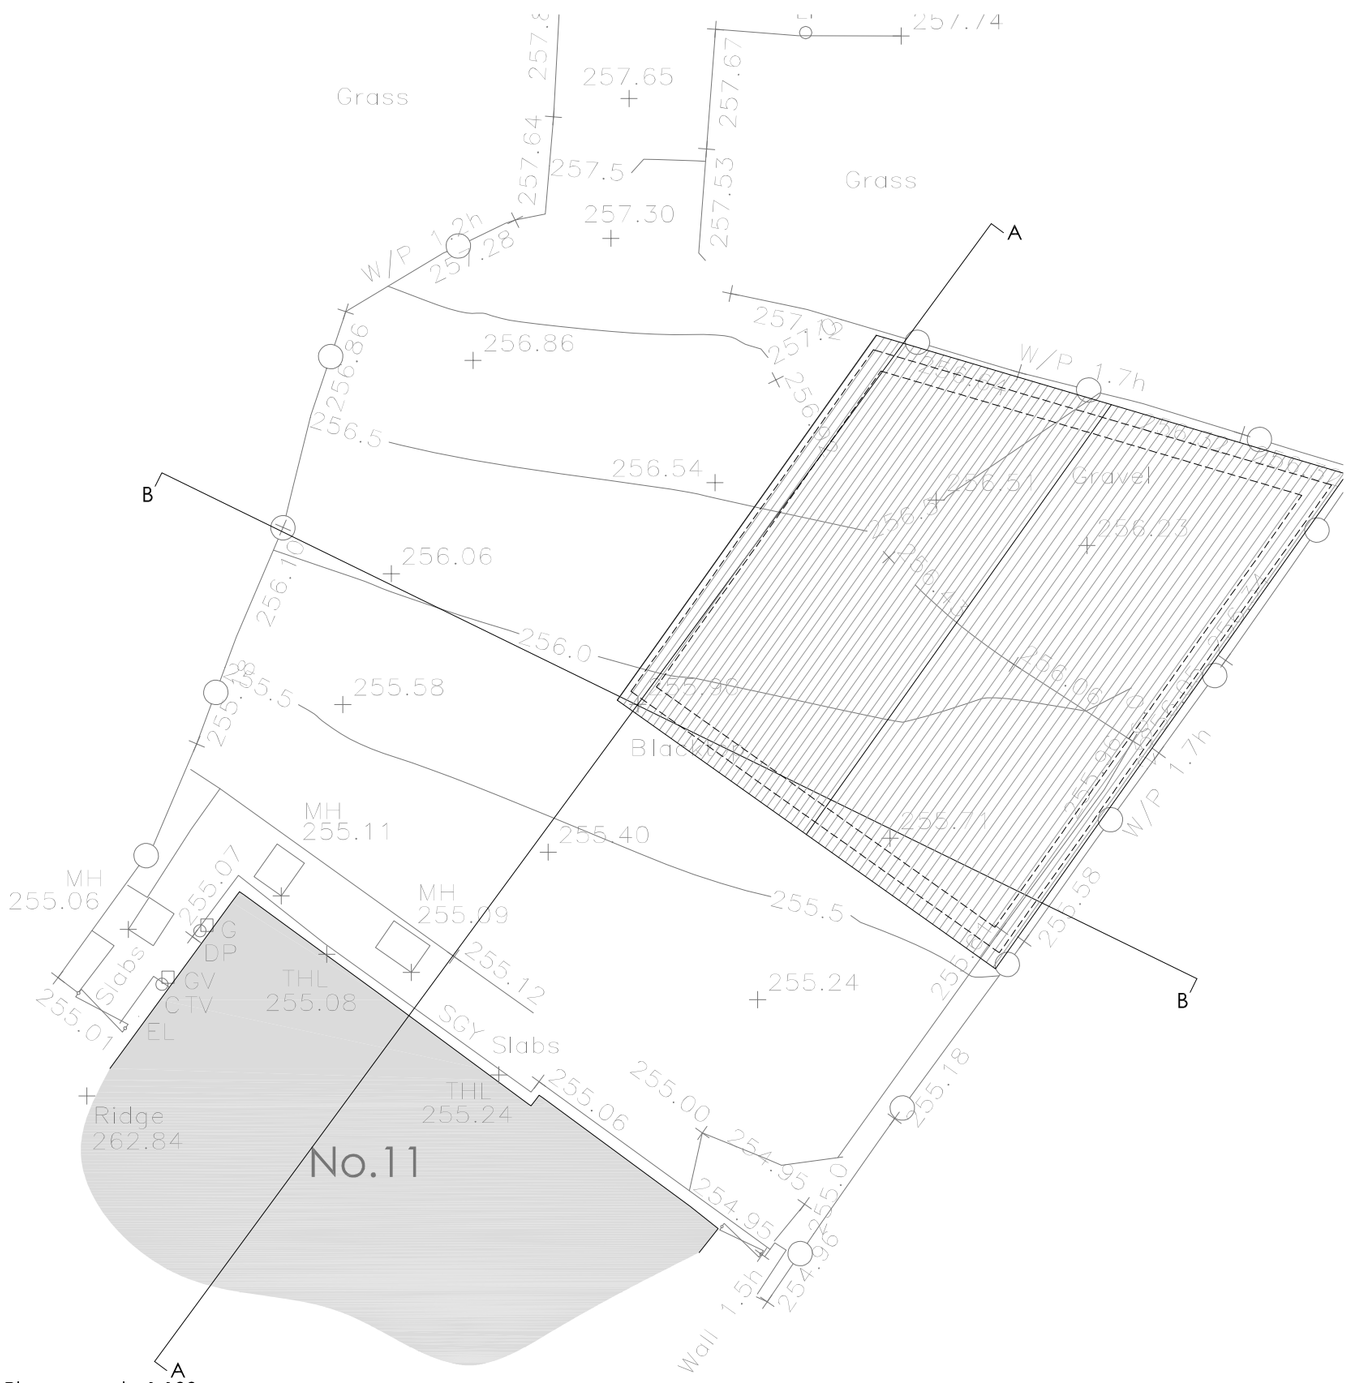

Site Block Plan scale 1:100

MODE
Architects & Development

01782 479644
admin@mode-uk.com
www.mode-uk.com
Pennant House Salem Street Stoke-on-Trent

Client Mr K Taylor

Project Creation of New Garage at the Front of 11 Radley Way, Werrington

Title Site Plan, Elevations, Plan, and Site Sections as Proposed

Status Scheme

Scale @A2	Date	Drawn	Checked
1:50/100	June 18	KLB	

Drawing No.	Rev
18 005 AL(0) 02	A

File Ref:

This drawing is subject to Copyright & must not be copied or reproduced without consent. Figured dimensions only are to be taken from this drawing. All contractors must visit the site and be responsible for taking and checking all dimensions relative to their work.