Rev.	Drawn	Comments	Date
A	KLB	Amendments made to Plans and Elevations	11.06.18



Front Elevation scale 1:100

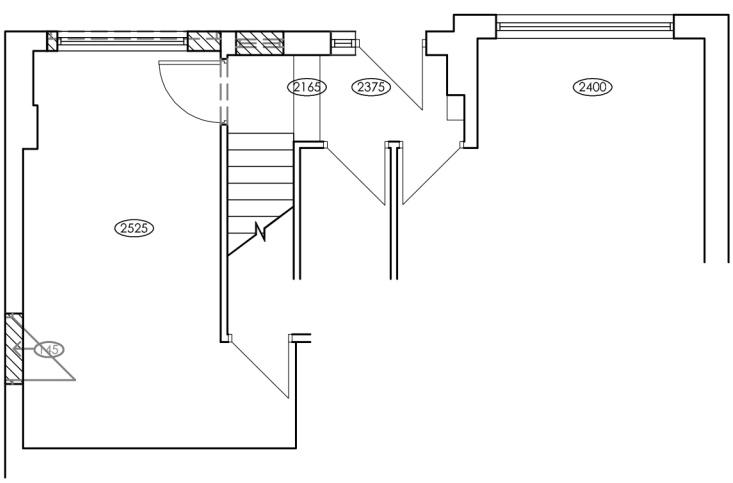

Ground Floor Plan scale 1:100

MODE
Architects & Development
01782 479644 admin@mode-uk.com
Pennant House Salem Street Stoke-on-Trent

Client Mr K Taylor

Project Creation of New Garage to the Front of 11 Radley way

Title Elevation and Partial Plan as Proposed

Status Scheme

Drawing No. 18 005 AL(0) 03

Rev A

Scale @A4 1:100

Date June 18

Drawn KLB

Checked

File Ref:

This drawing is subject to Copyright & must not be copied or reproduced without consent. Figured dimensions only are to be taken from this drawing.
All contractors must visit the site and be responsible for taking and checking all dimensions relative to their work.