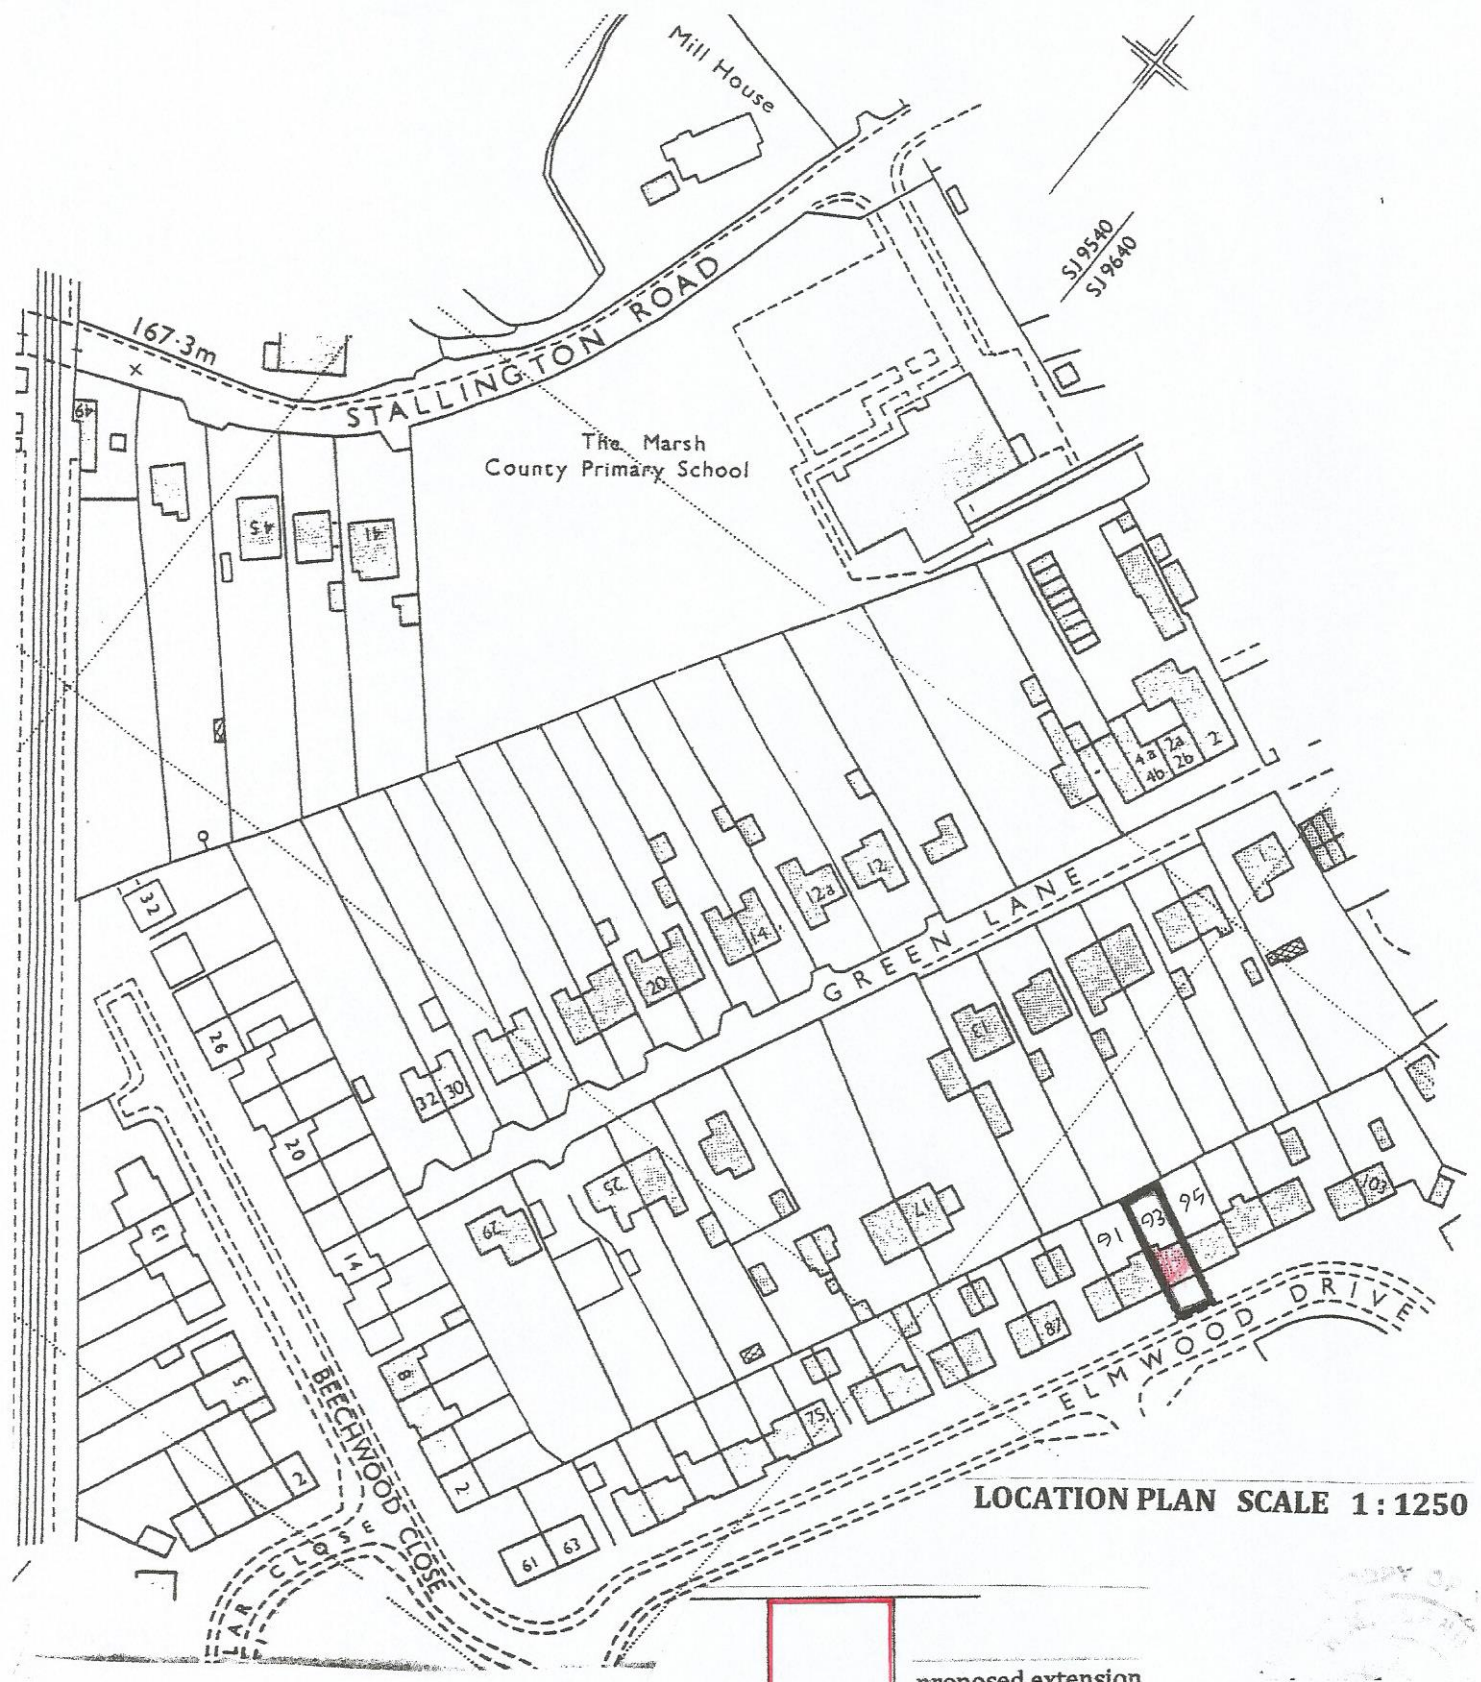

LOCATION PLAN SCALE 1 : 1250

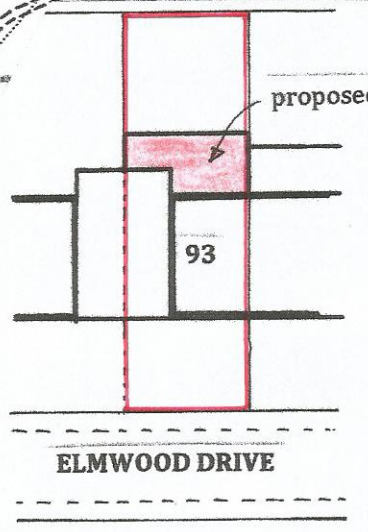

BLOCK PLAN SCALE 1 : 500

PROPOSED EXTENSION

93 Elmwood Drive
Blythe Bridge ST11 9NY
For Mr. & Mrs. S. Davies