

Rear Elevation
Scale 1:100

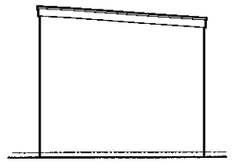

Side Elevation
Scale 1:100

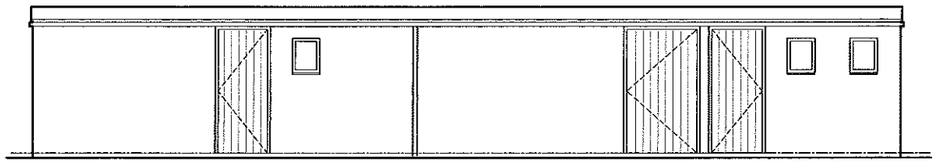

Front Elevation
Scale 1:100

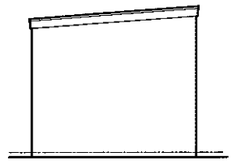

Side Elevation
Scale 1:100

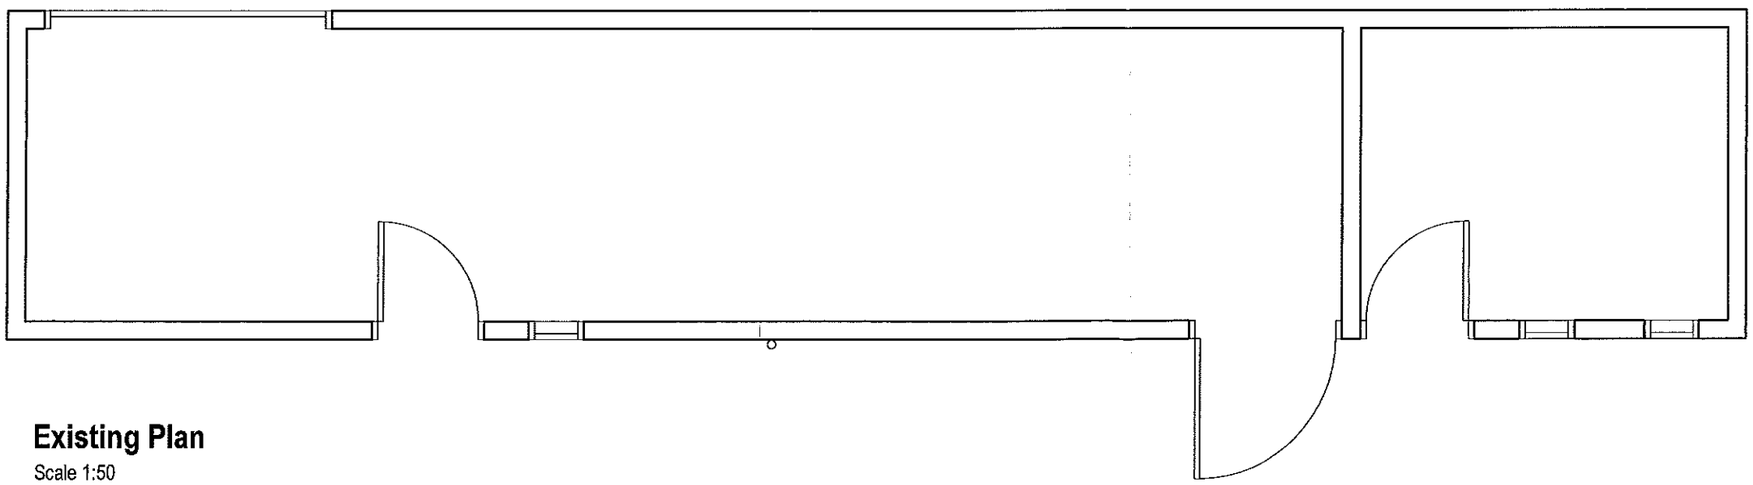

Existing Plan
Scale 1:50

Notes :

A3

Rev	Details	Date	Checked By

PLANNING

Client	Ashcombe Park CC
Project	Proposed Site Development
Title	Existing Store Plans (to be demolished)

Scale	Date	Drawn By	Checked By	Drawing Number	Revision
Varies @ A3	April '18			2018-01-009	