Notes :

A3

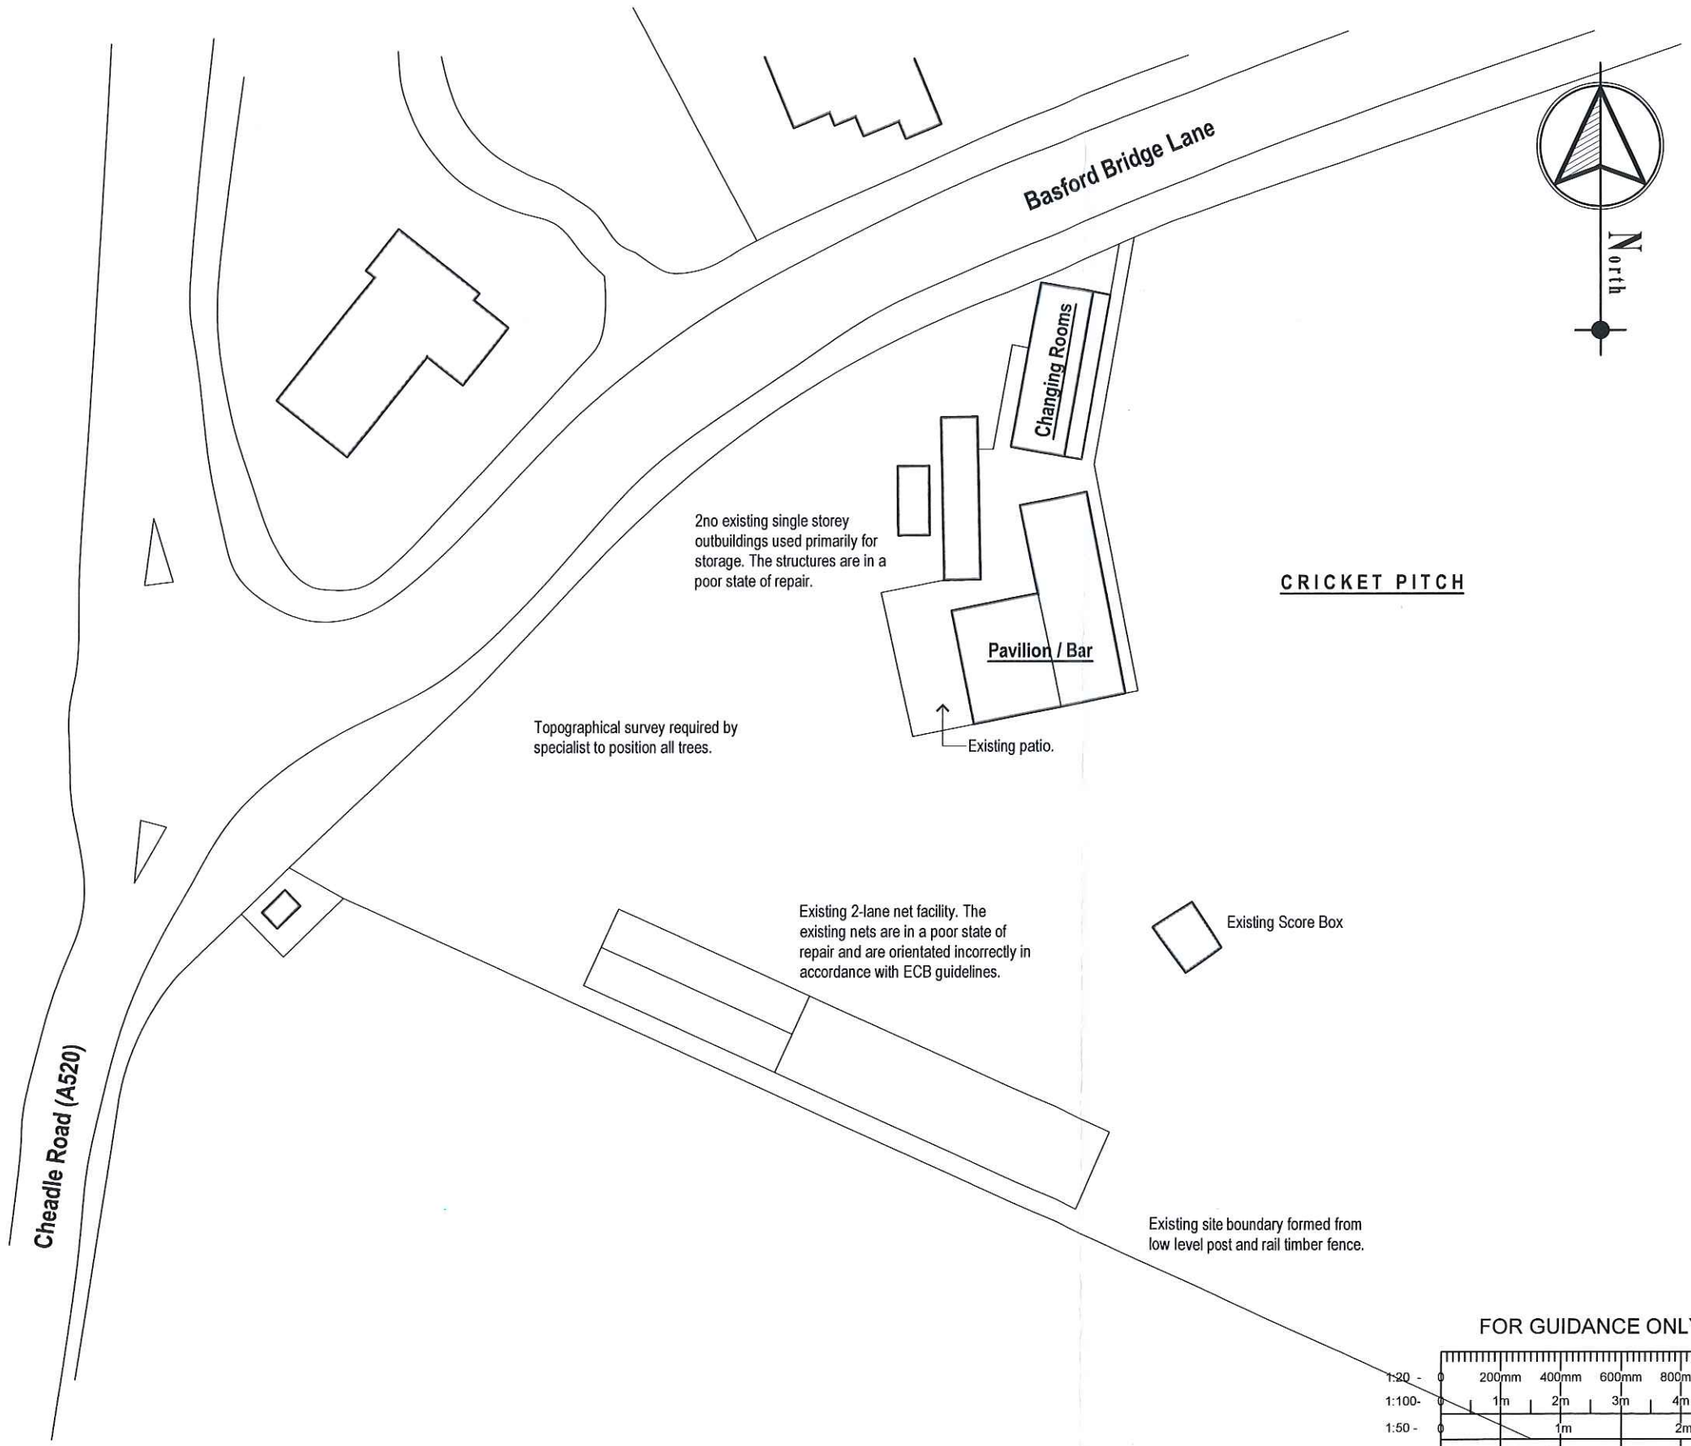

FOR GUIDANCE ONLY

1:20 - 0 200mm 400mm 600mm 800mm 1000

1:100- 0 1m 2m 3m 4m 5m

1:50 - 0 1m 2m

1:5 - 0 100mm 200mm

Rev	Details	Date	Checked By

PLANNING

Client	Ashcombe Park CC
Project	Proposed Site Development
Title	Existing Site Plan

Scale	Date	Drawn By	Checked By	Drawing Number	Revision
1:500 @ A3	Feb '18			2018-01-005	