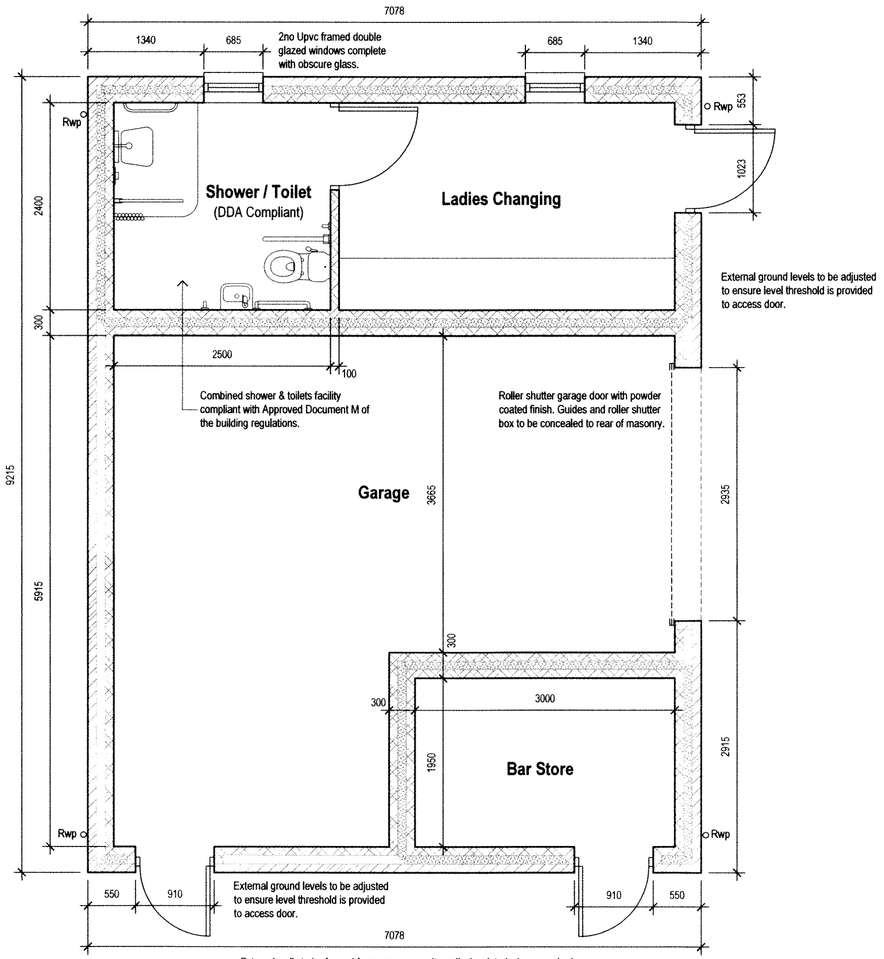

Proposed Plan

Scale 1:50

External walls to be formed from masonry cavity walls, insulated where required. Facing bricks to match the adjacent pavilion and changing rooms are to be provided externally. Samples to be approved by LA Planning Authority prior to works commencing on site.

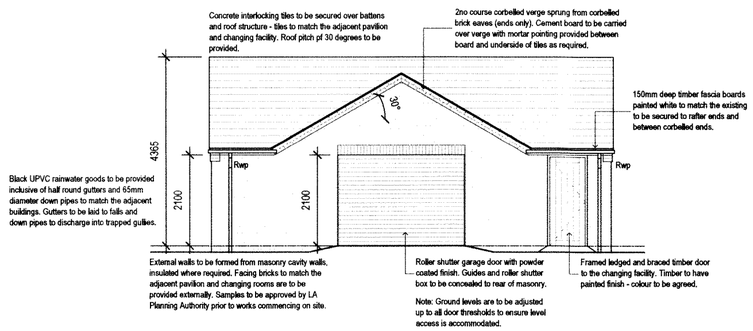

Front Elevation

Scale 1:100

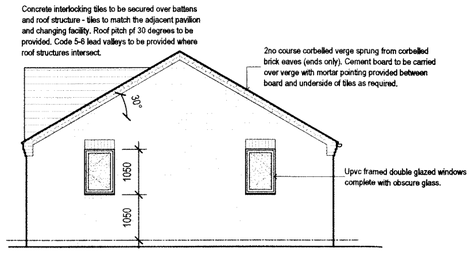

Side Elevation

Scale 1:100

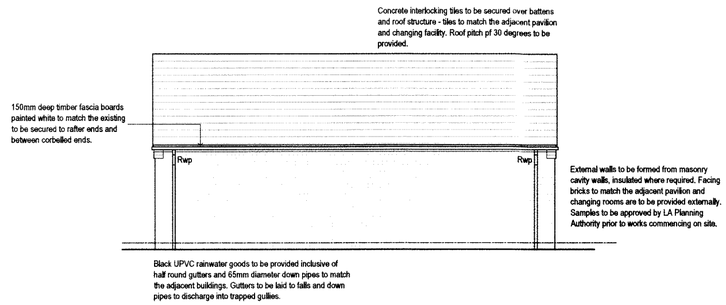

Rear Elevation

Scale 1:100

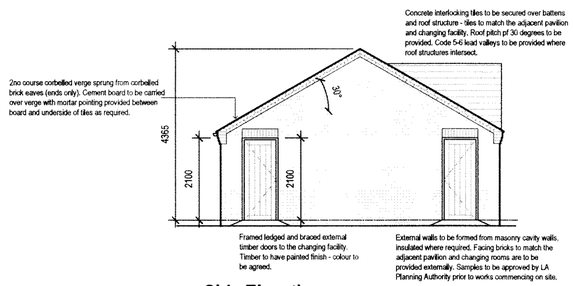

Side Elevation

Scale 1:100

FOR GUIDANCE ONLY

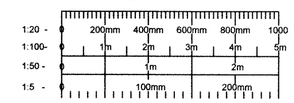

Notes :

A2

Rev	Details	Date	Checked By

PLANNING

Client	Ashcombe Park C.C
Project	Proposed Garage, Changing Facilty & Nets
Title	Proposed Garage & Changing Facility

Scale	Date	Drawn By	Checked By	Drawing Number	Revision
Varies @ A2	March '18			2018-01-008	