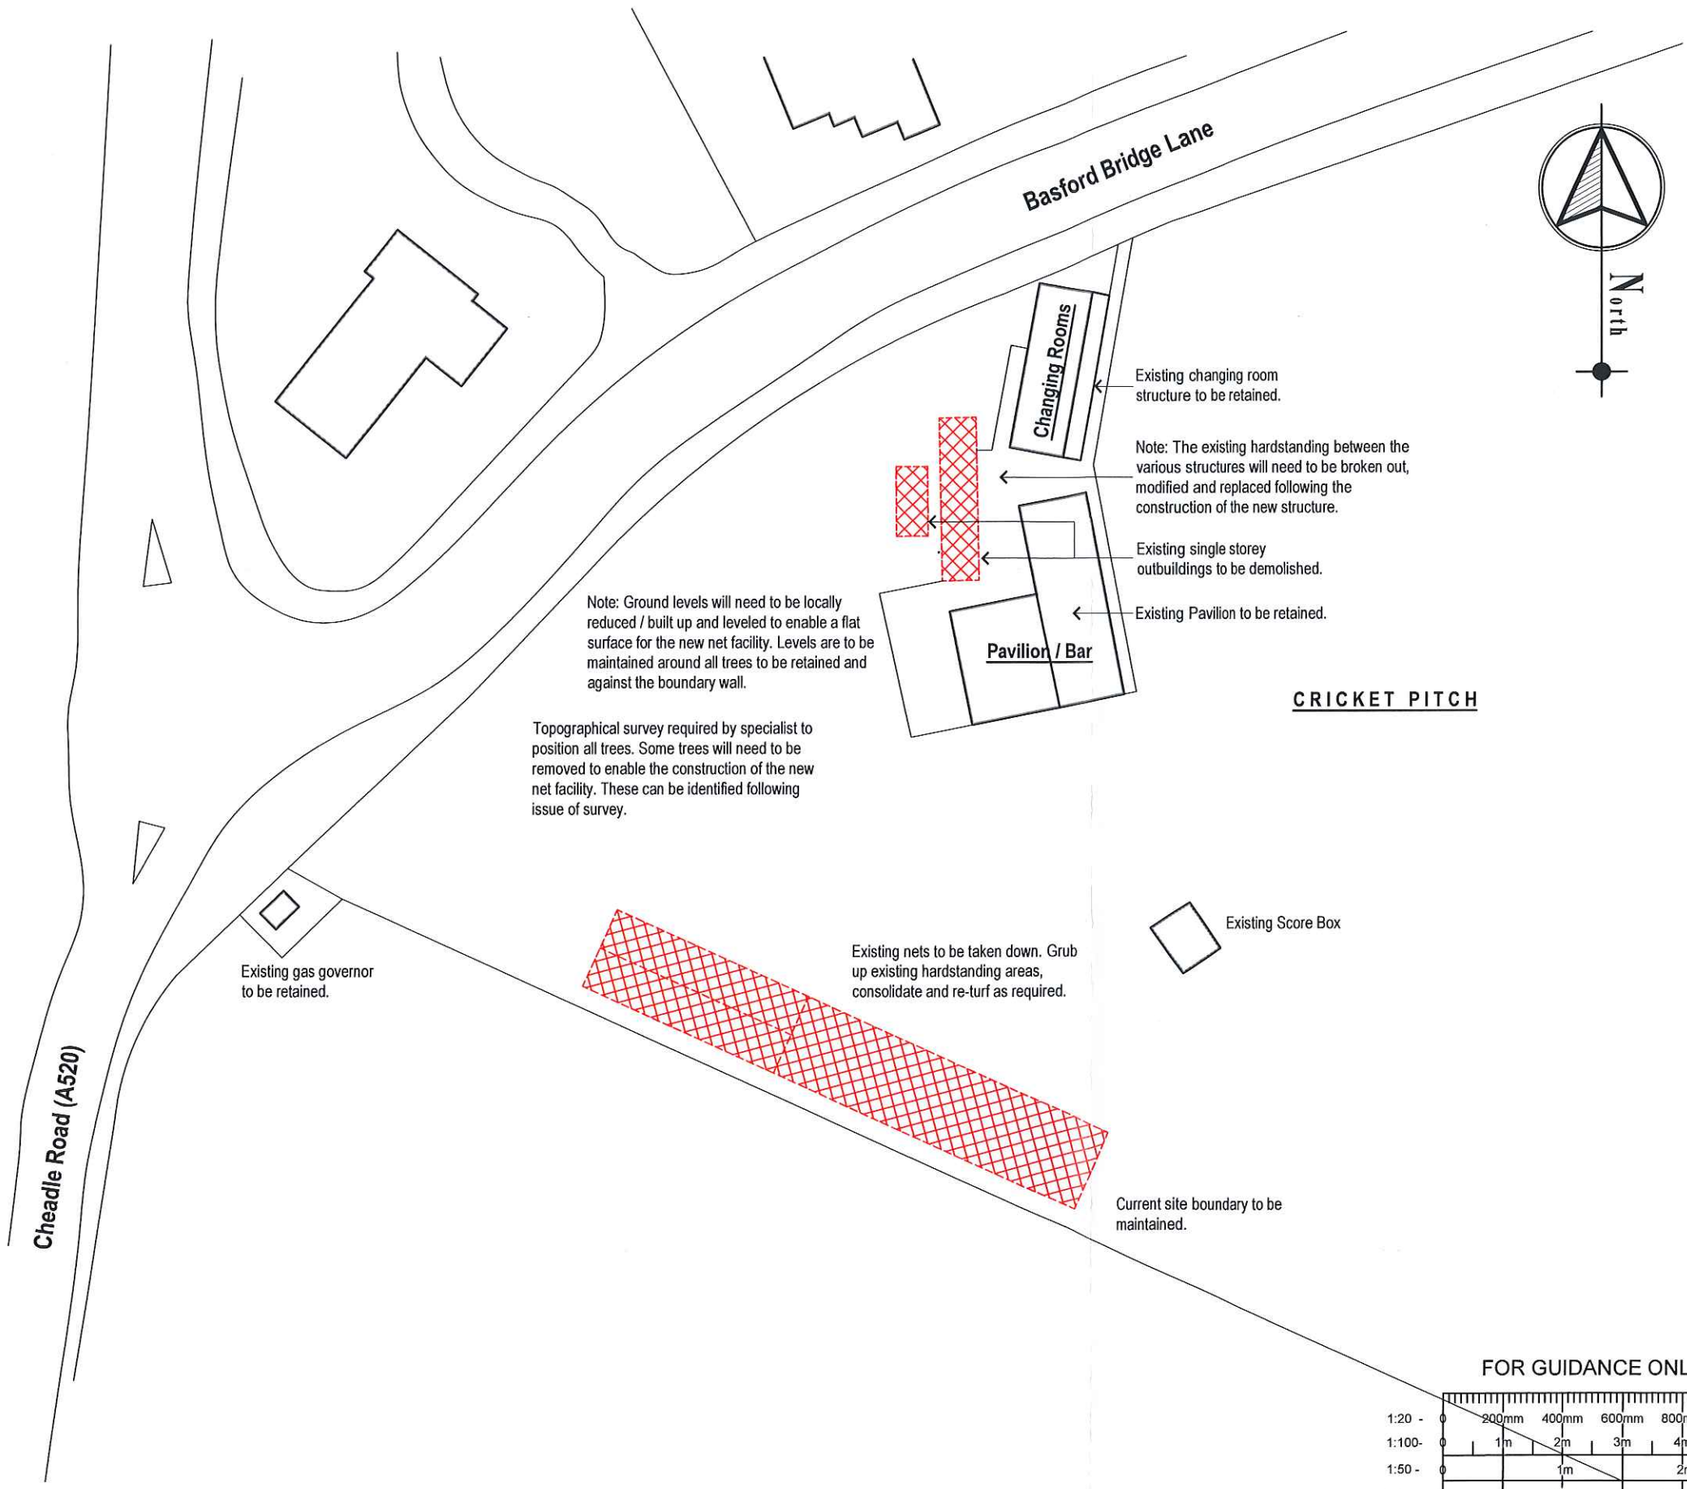

Notes :

A3

Rev	Details	Date	Checked By

PLANNING

Client	Ashcombe Park CC
Project	Proposed Site Development
Title	Site Demolition Plan

Scale	Date	Drawn By	Checked By	Drawing Number	Revision
1:500 @ A3	Feb '18			2018-01-006	