
ROBert L FORD

private architectural practitioner and rural development consultant

PARKSIDE PARK ROAD LEEK STAFFORDSHIRE ST13 8JT

robford@btopenworld.com / 01538 398290 / 07969 68 68 86

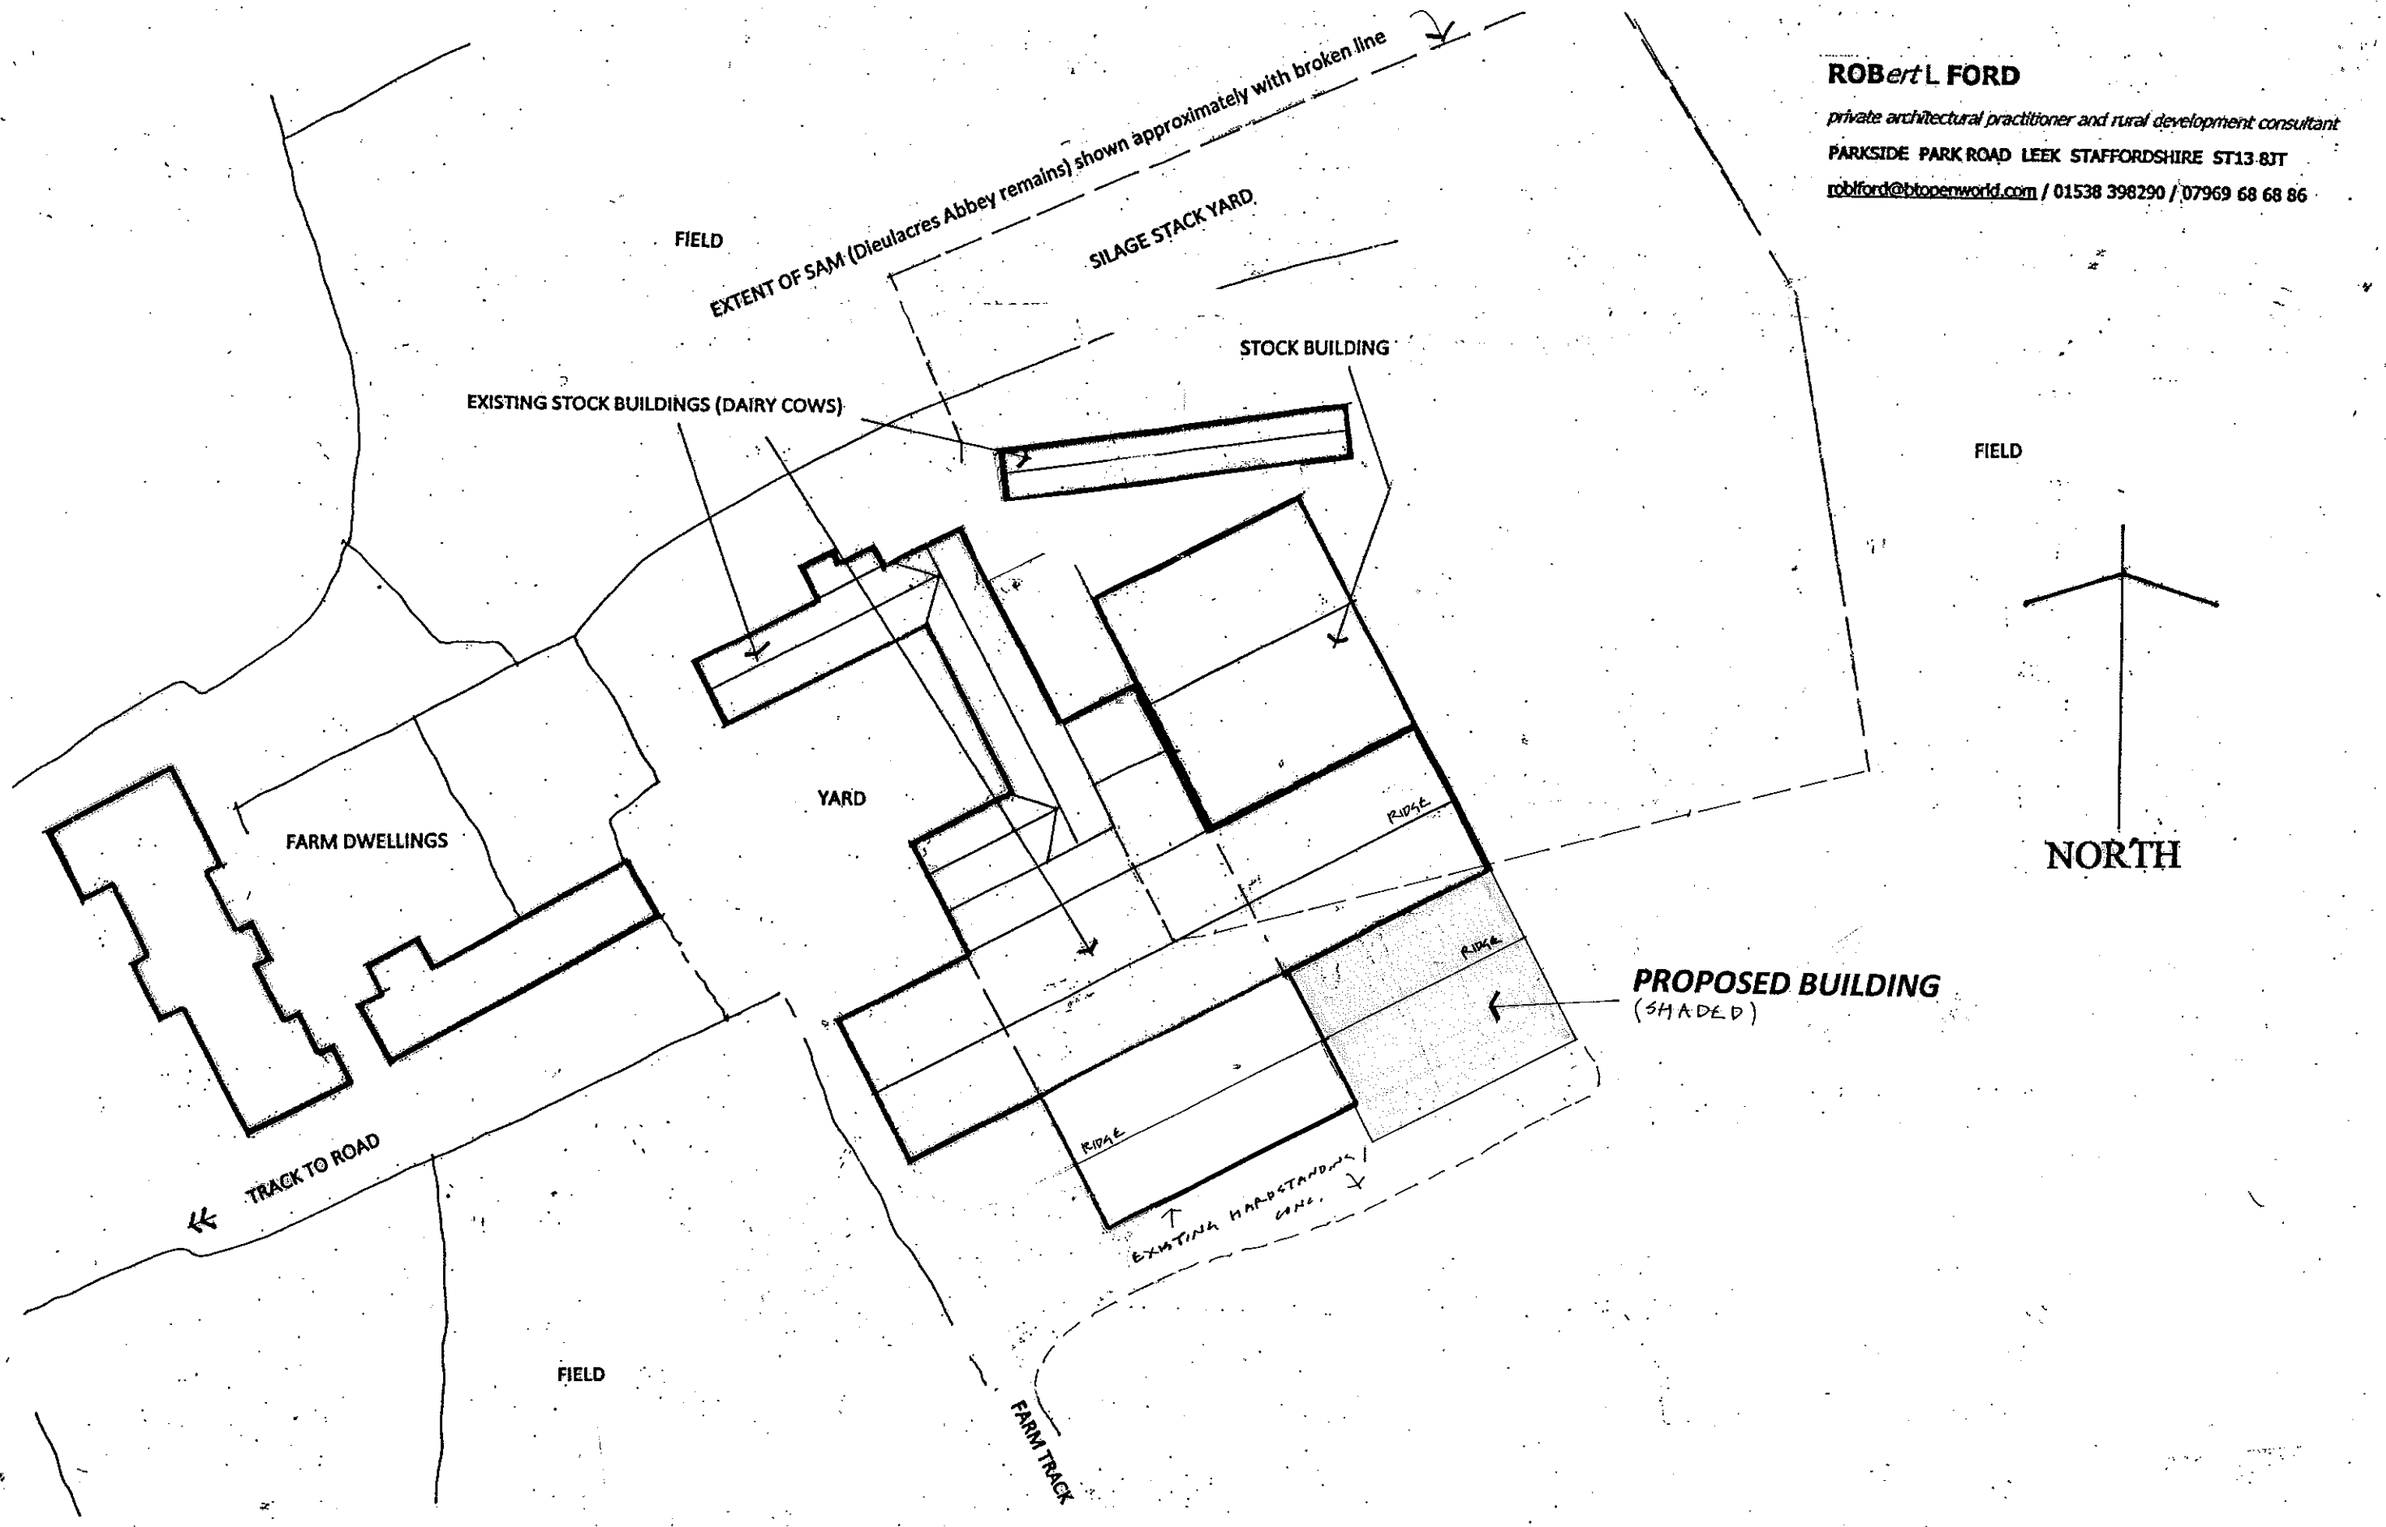

1 METRE X 25 METRES AT 1:500 SCALE

DRAWING NO. **AAL18 02 SITE PLAN** SCALE 1:500 if printed in full at A3

PROPOSED PORTAL FRAMED OPEN SIDED BUILDING TO COVER AN EXISTING MUCK STORE AT **ABBEY FARM** ABBEY GREEN ROAD LEEK STAFFORDSHIRE ST13 8SA

06 2018