
Reference:	10/00178/FUL 8 MAR 2010 - SM

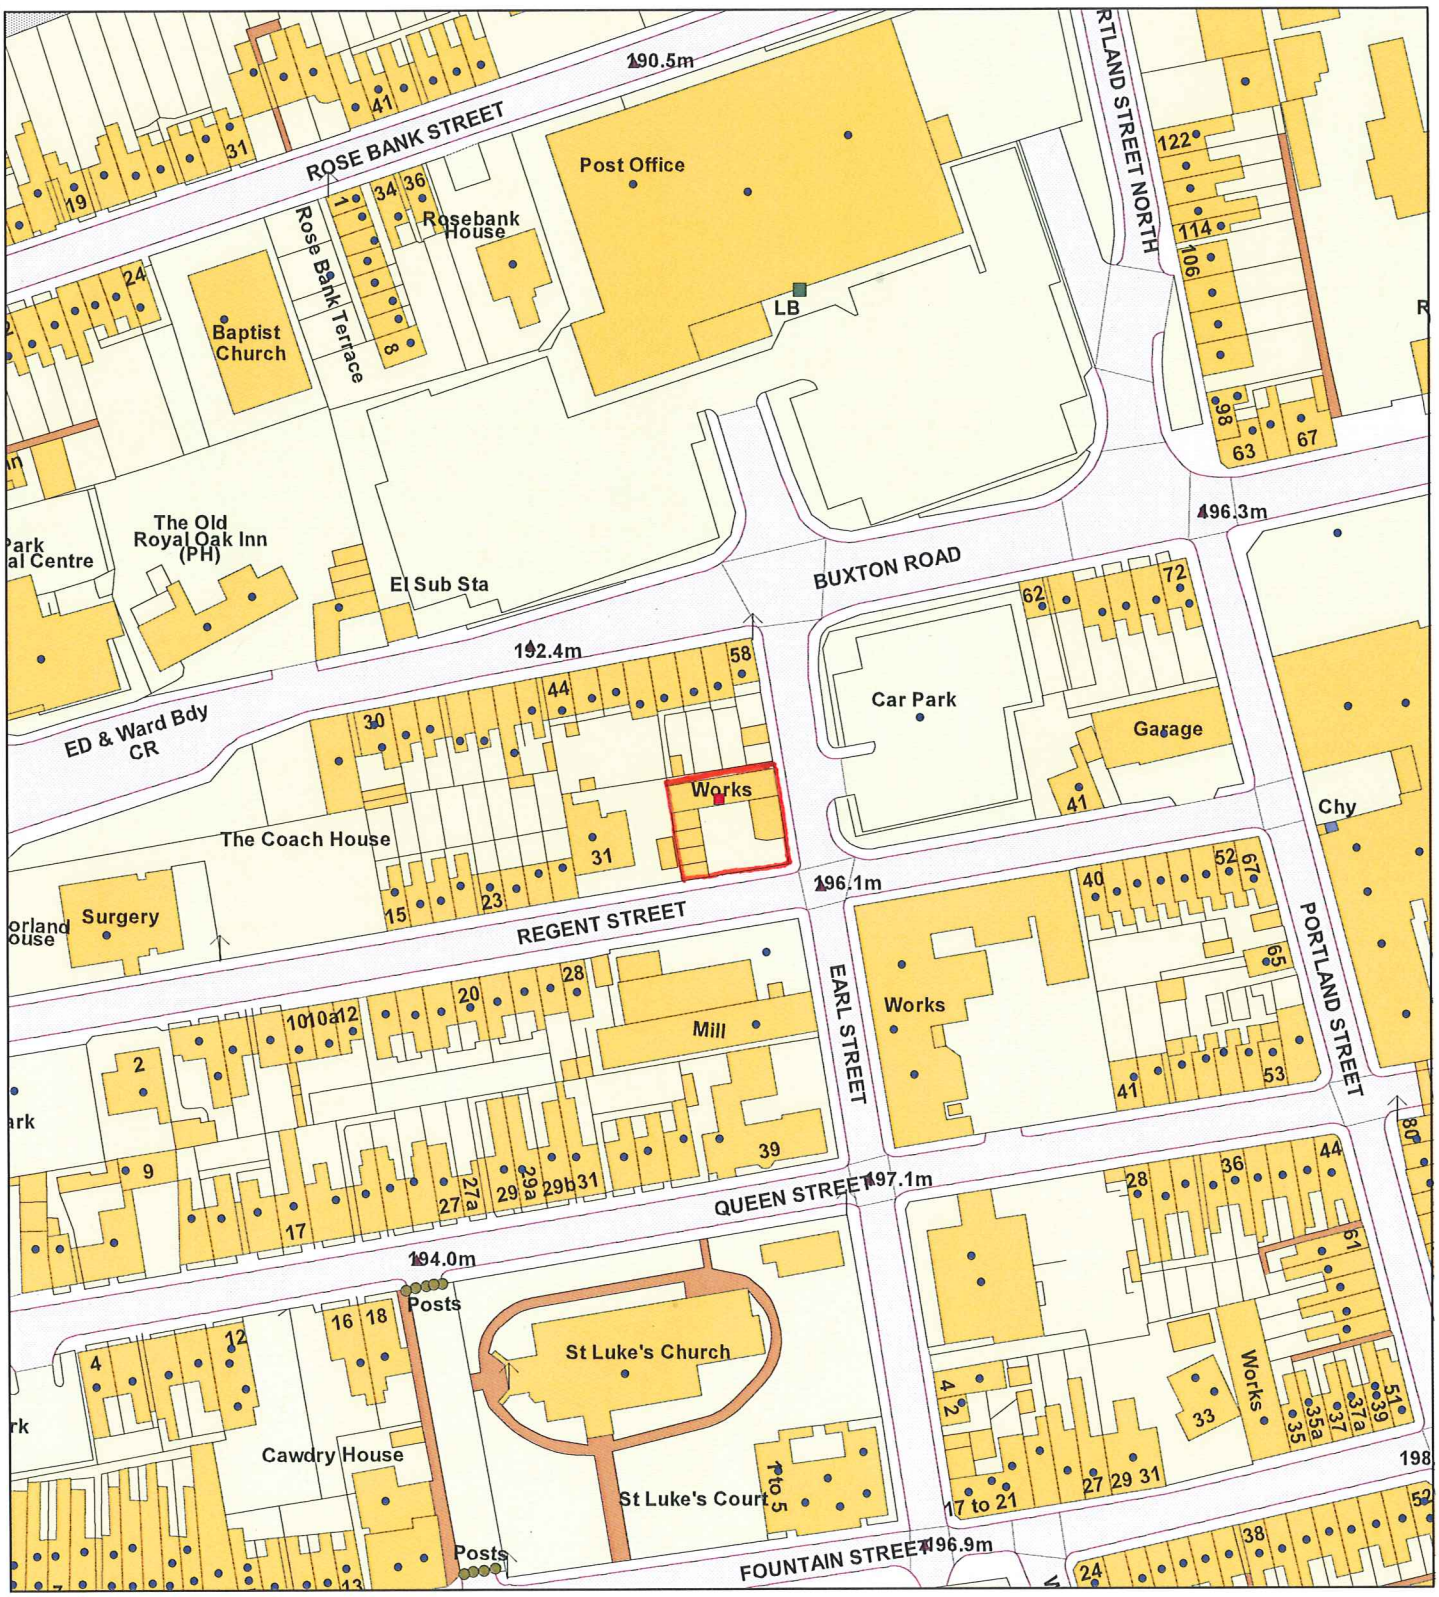

Scale :	1:1250

© Crown copyright. All rights reserved.
Staffordshire Moorlands District Council.
Licence no. 100018384. 2009.

Date	26 February 2010
Organisation	SMDC
Department	Planning
Comments	

SITE PLAN
SCALE 1:500

