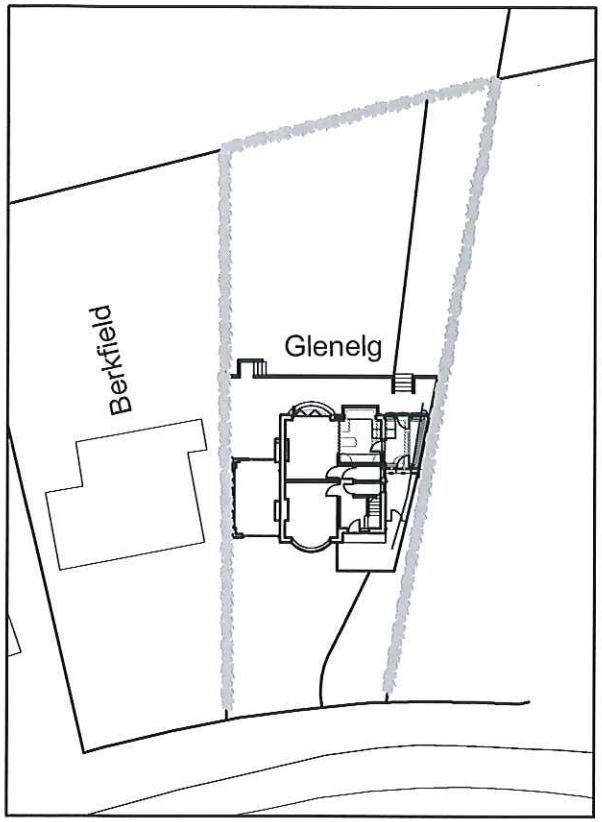

BLOCK PLAN

SCALE 1:500

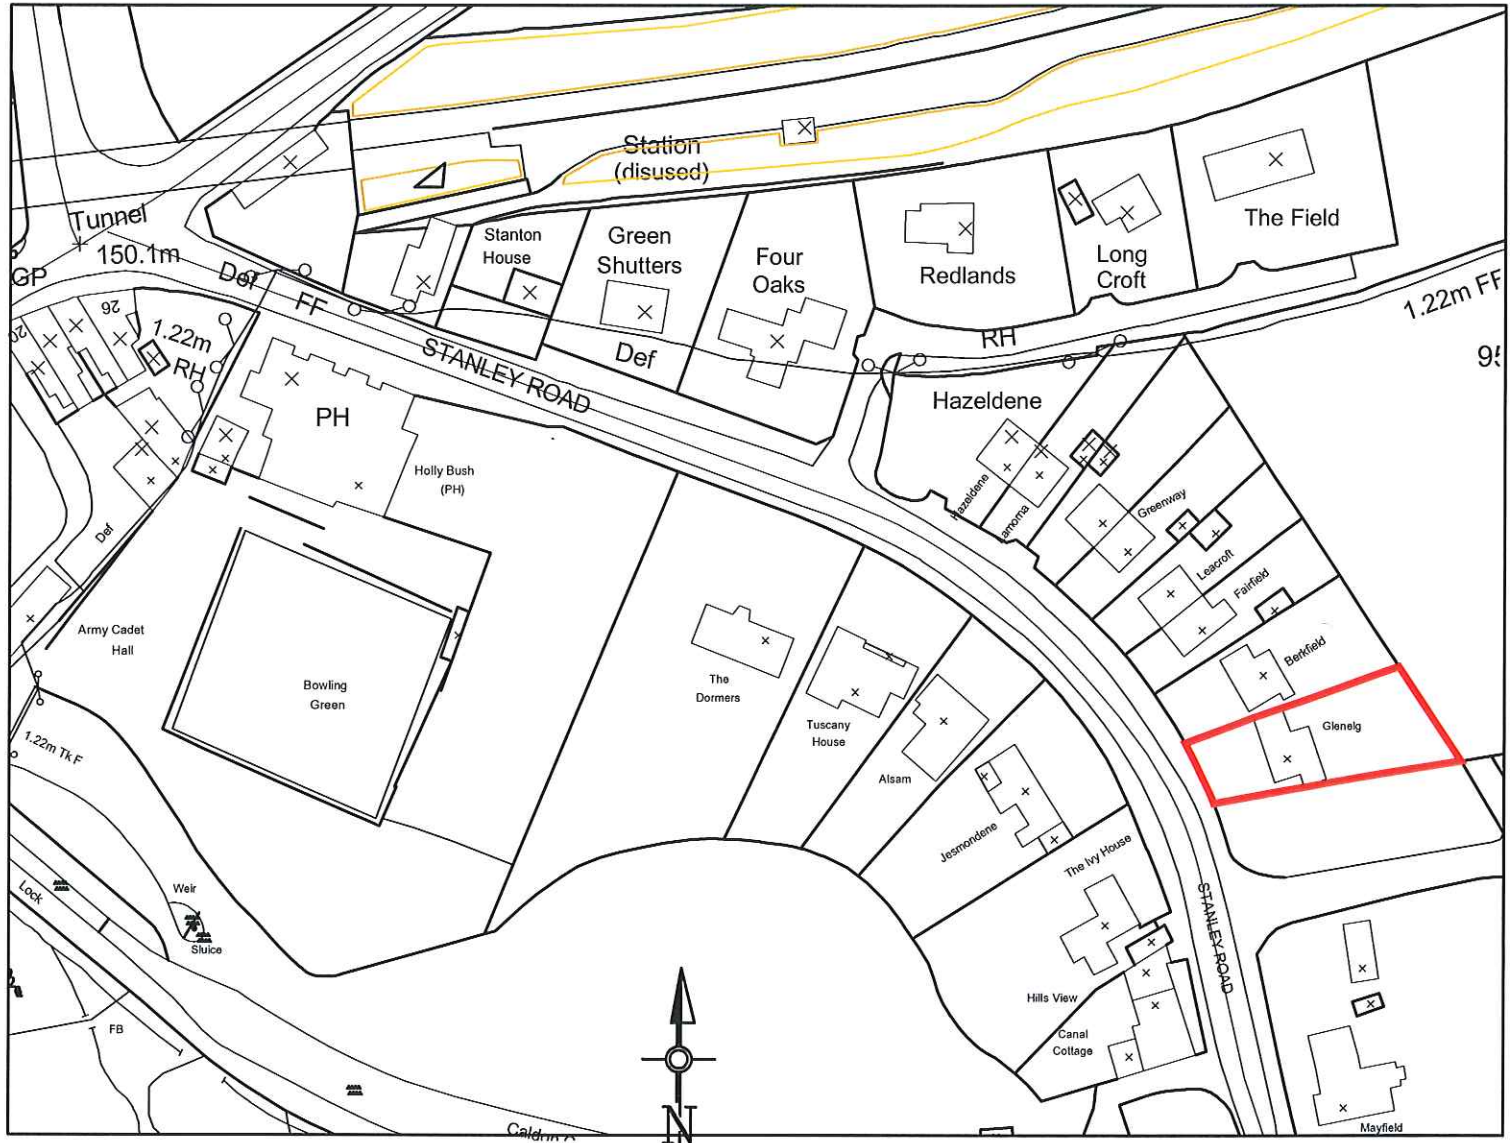

LOCATION PLAN

SCALE 1:1250

MR & MRS N SELLERS		
PROPOSED INTERNAL ALTERATIONS STANLEY ROAD, STOCKTON BROOK		
SITE PLAN - BLOCK PLAN		
JUNE 2018	1:500 @ A4	NS-03